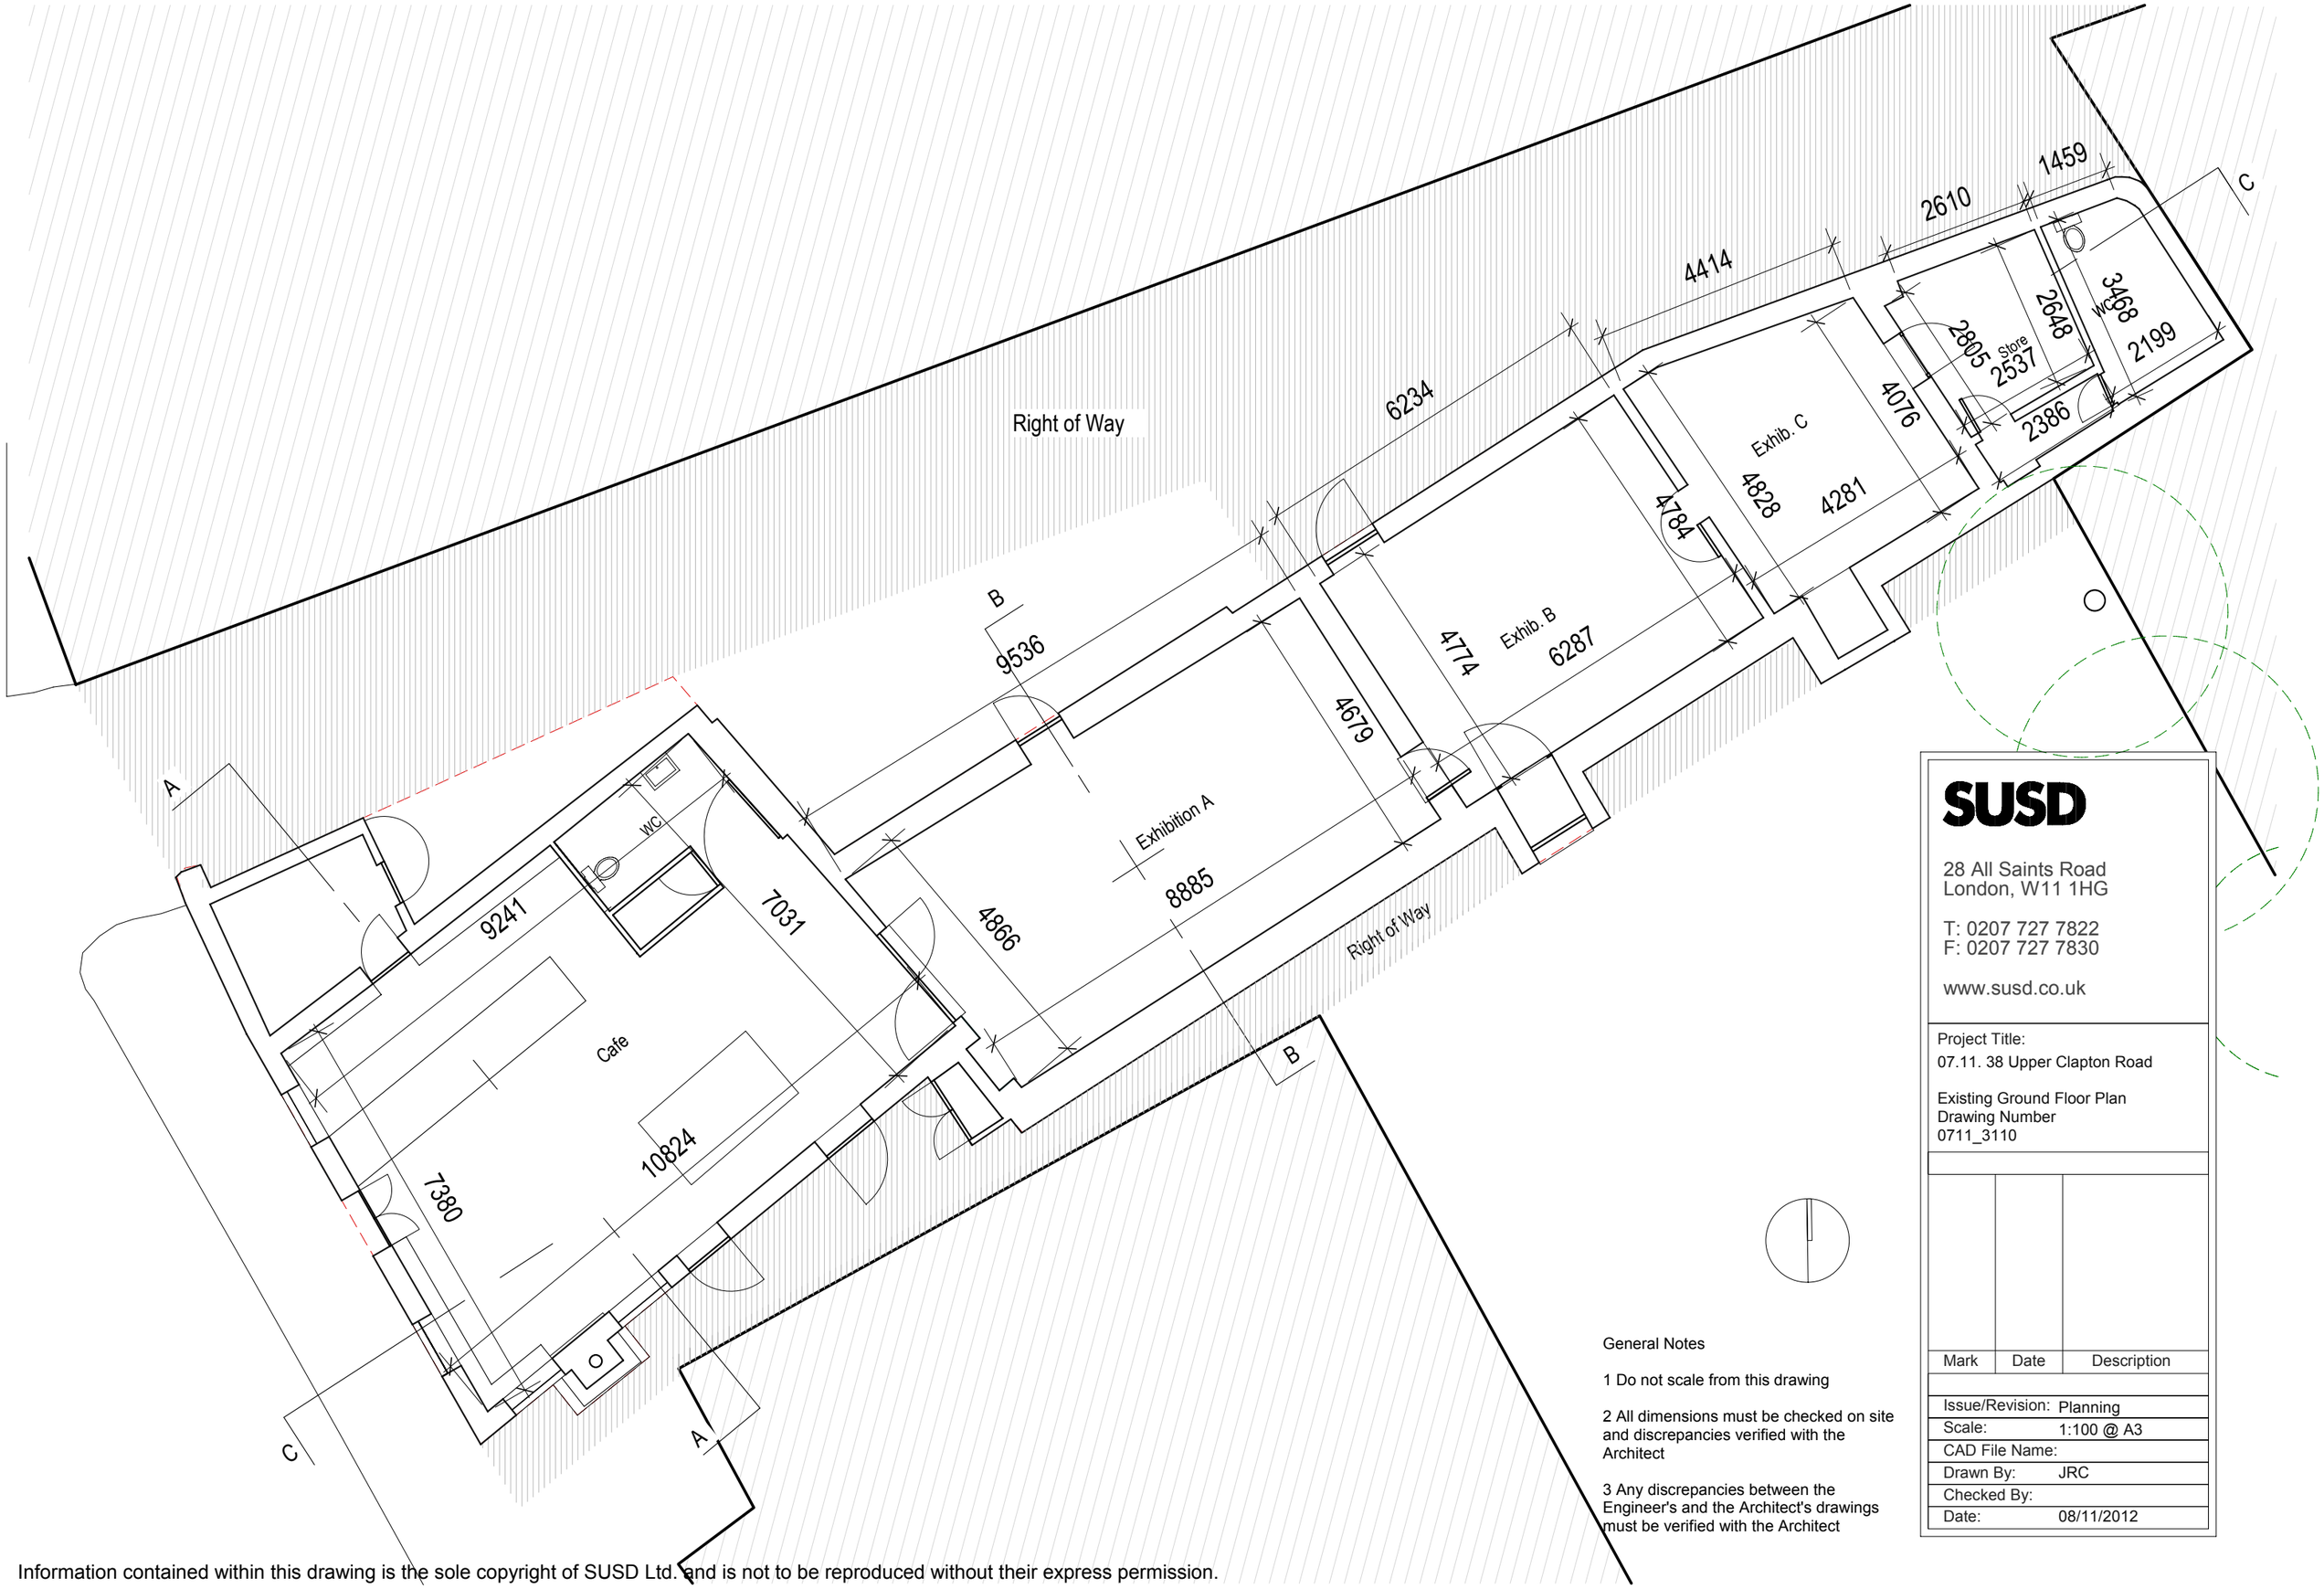

General Notes

1 Do not scale from this drawing

2 All dimensions must be checked on site and discrepancies verified with the Architect

3 Any discrepancies between the Engineer's and the Architect's drawings must be verified with the Architect

SUSD

28 All Saints Road
London, W11 1HG

T: 0207 727 7822
F: 0207 727 7830

www.susd.co.uk

Project Title:
07.11. 38 Upper Clapton Road

Existing Ground Floor Plan
Drawing Number
0711_3110

Mark	Date	Description

Issue/Revision:	Planning
Scale:	1:100 @ A3
CAD File Name:	
Drawn By:	JRC
Checked By:	
Date:	08/11/2012

Information contained within this drawing is the sole copyright of SUSD Ltd. and is not to be reproduced without their express permission.