


L/444/110/1/7 (1)

Sheet No 1.


COUNTY · BOROUGH · COUNCIL · OF · LIMERICK
PLANS · FOR · WORKING-CLASS · DWELLINGS
CLASS · A · 4-ROOMED · HOUSE

SCALE · 4 · FEET · TO · ONE · INCH

J. J. PEACOCKE, B.A., B.E.,
ARCHITECT,
LIMERICK. · 1912.

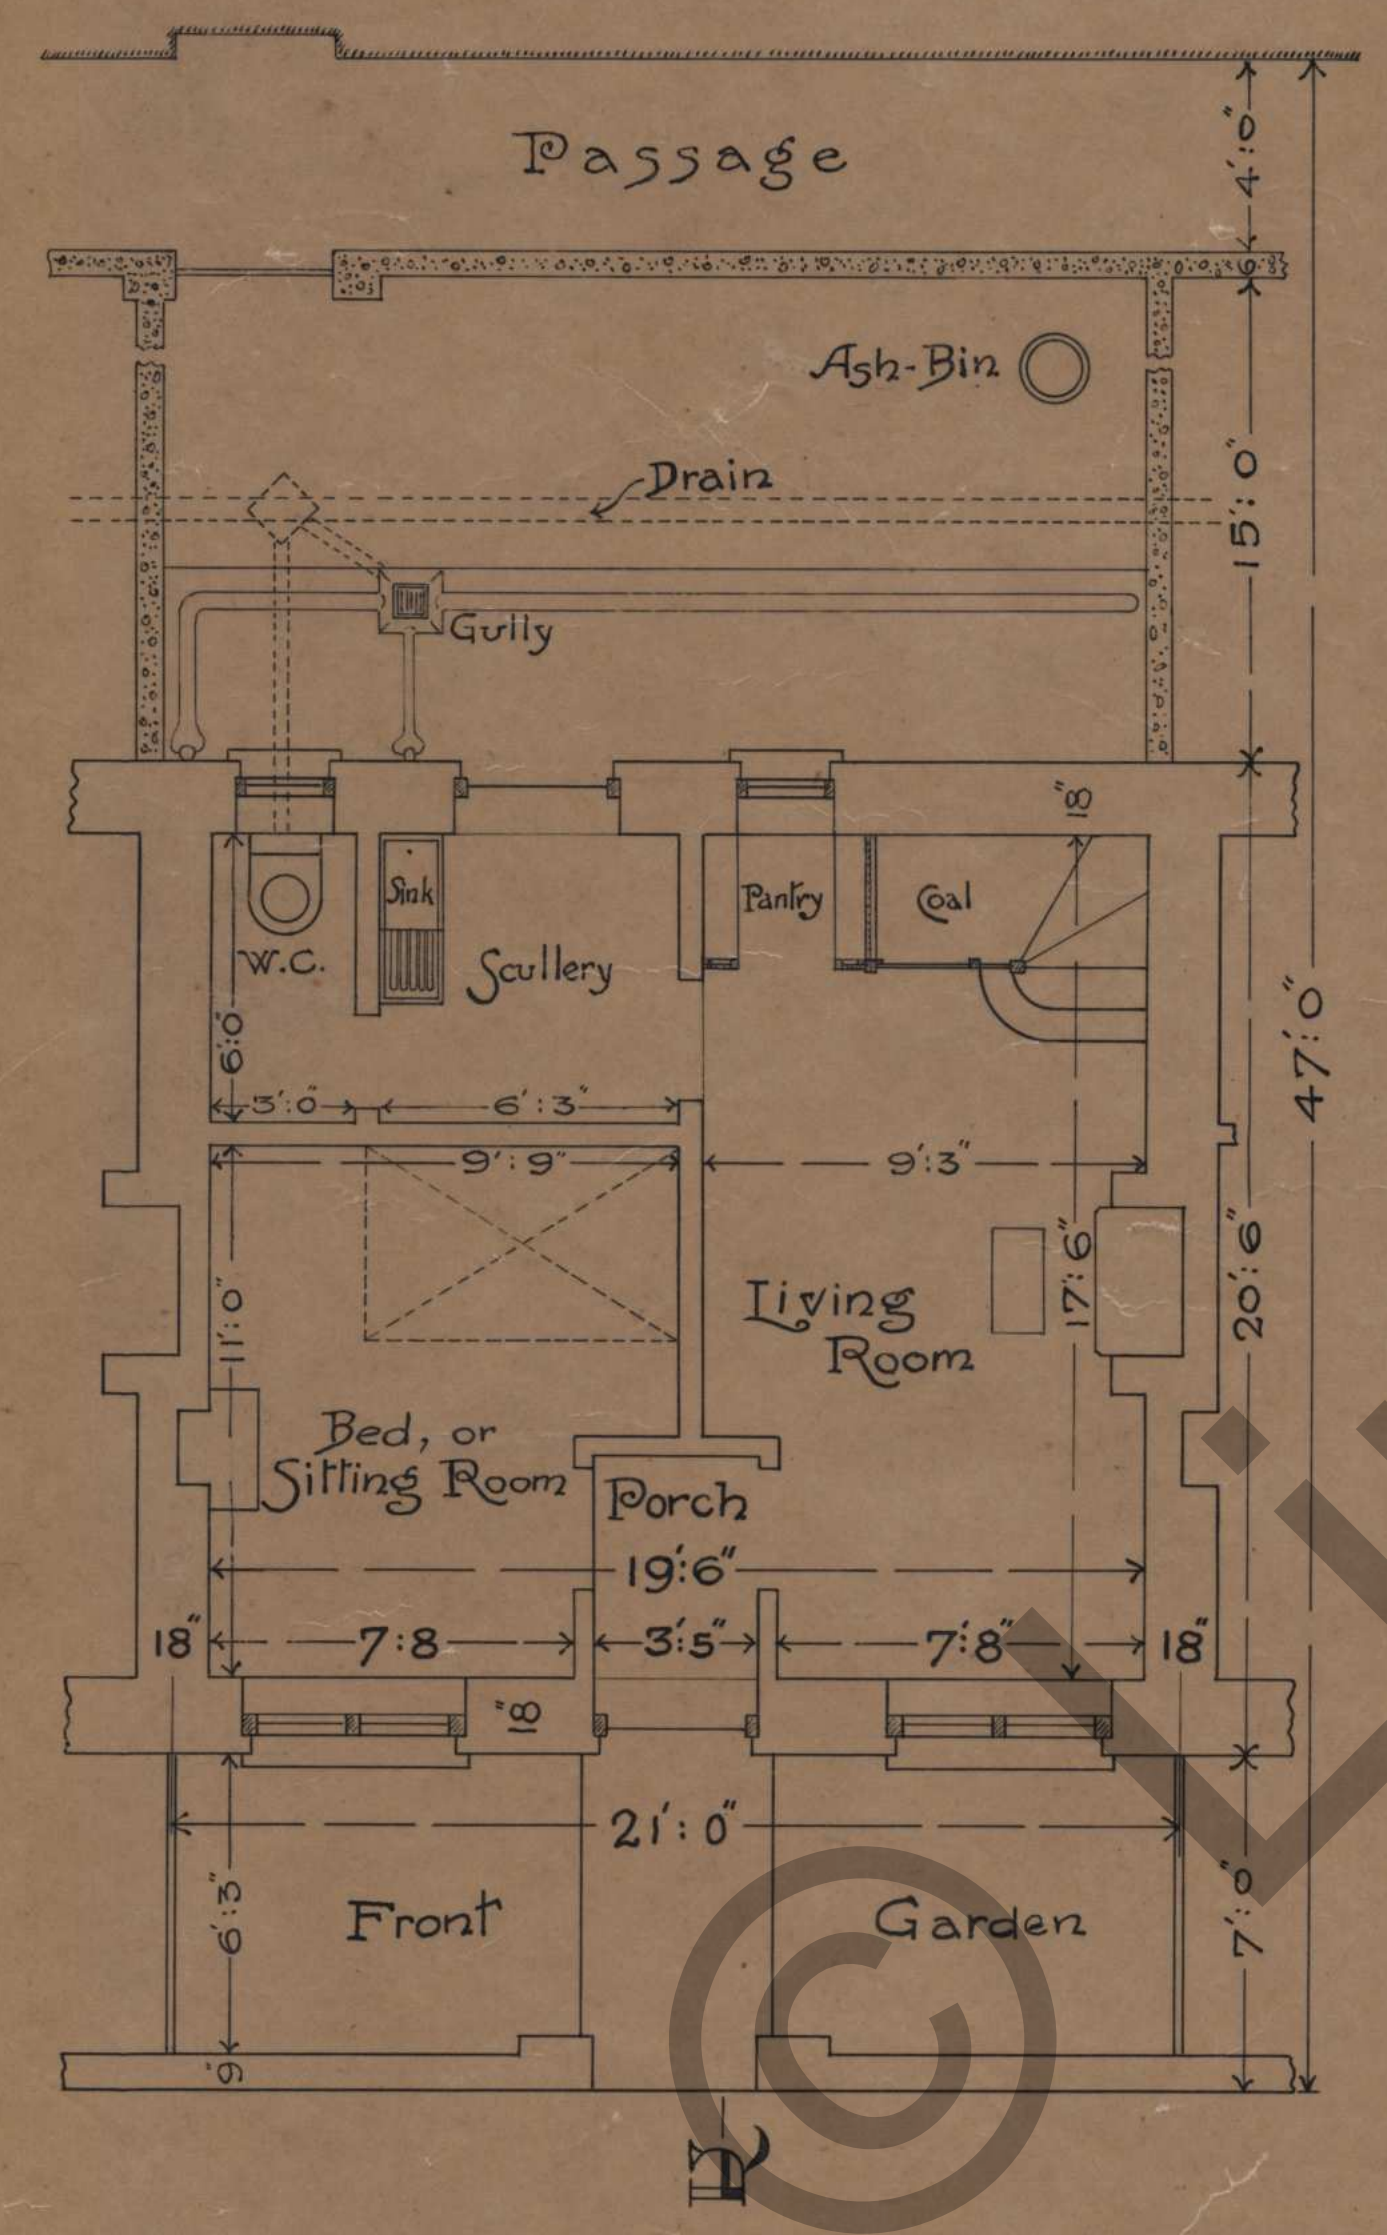


GROUND · PLAN

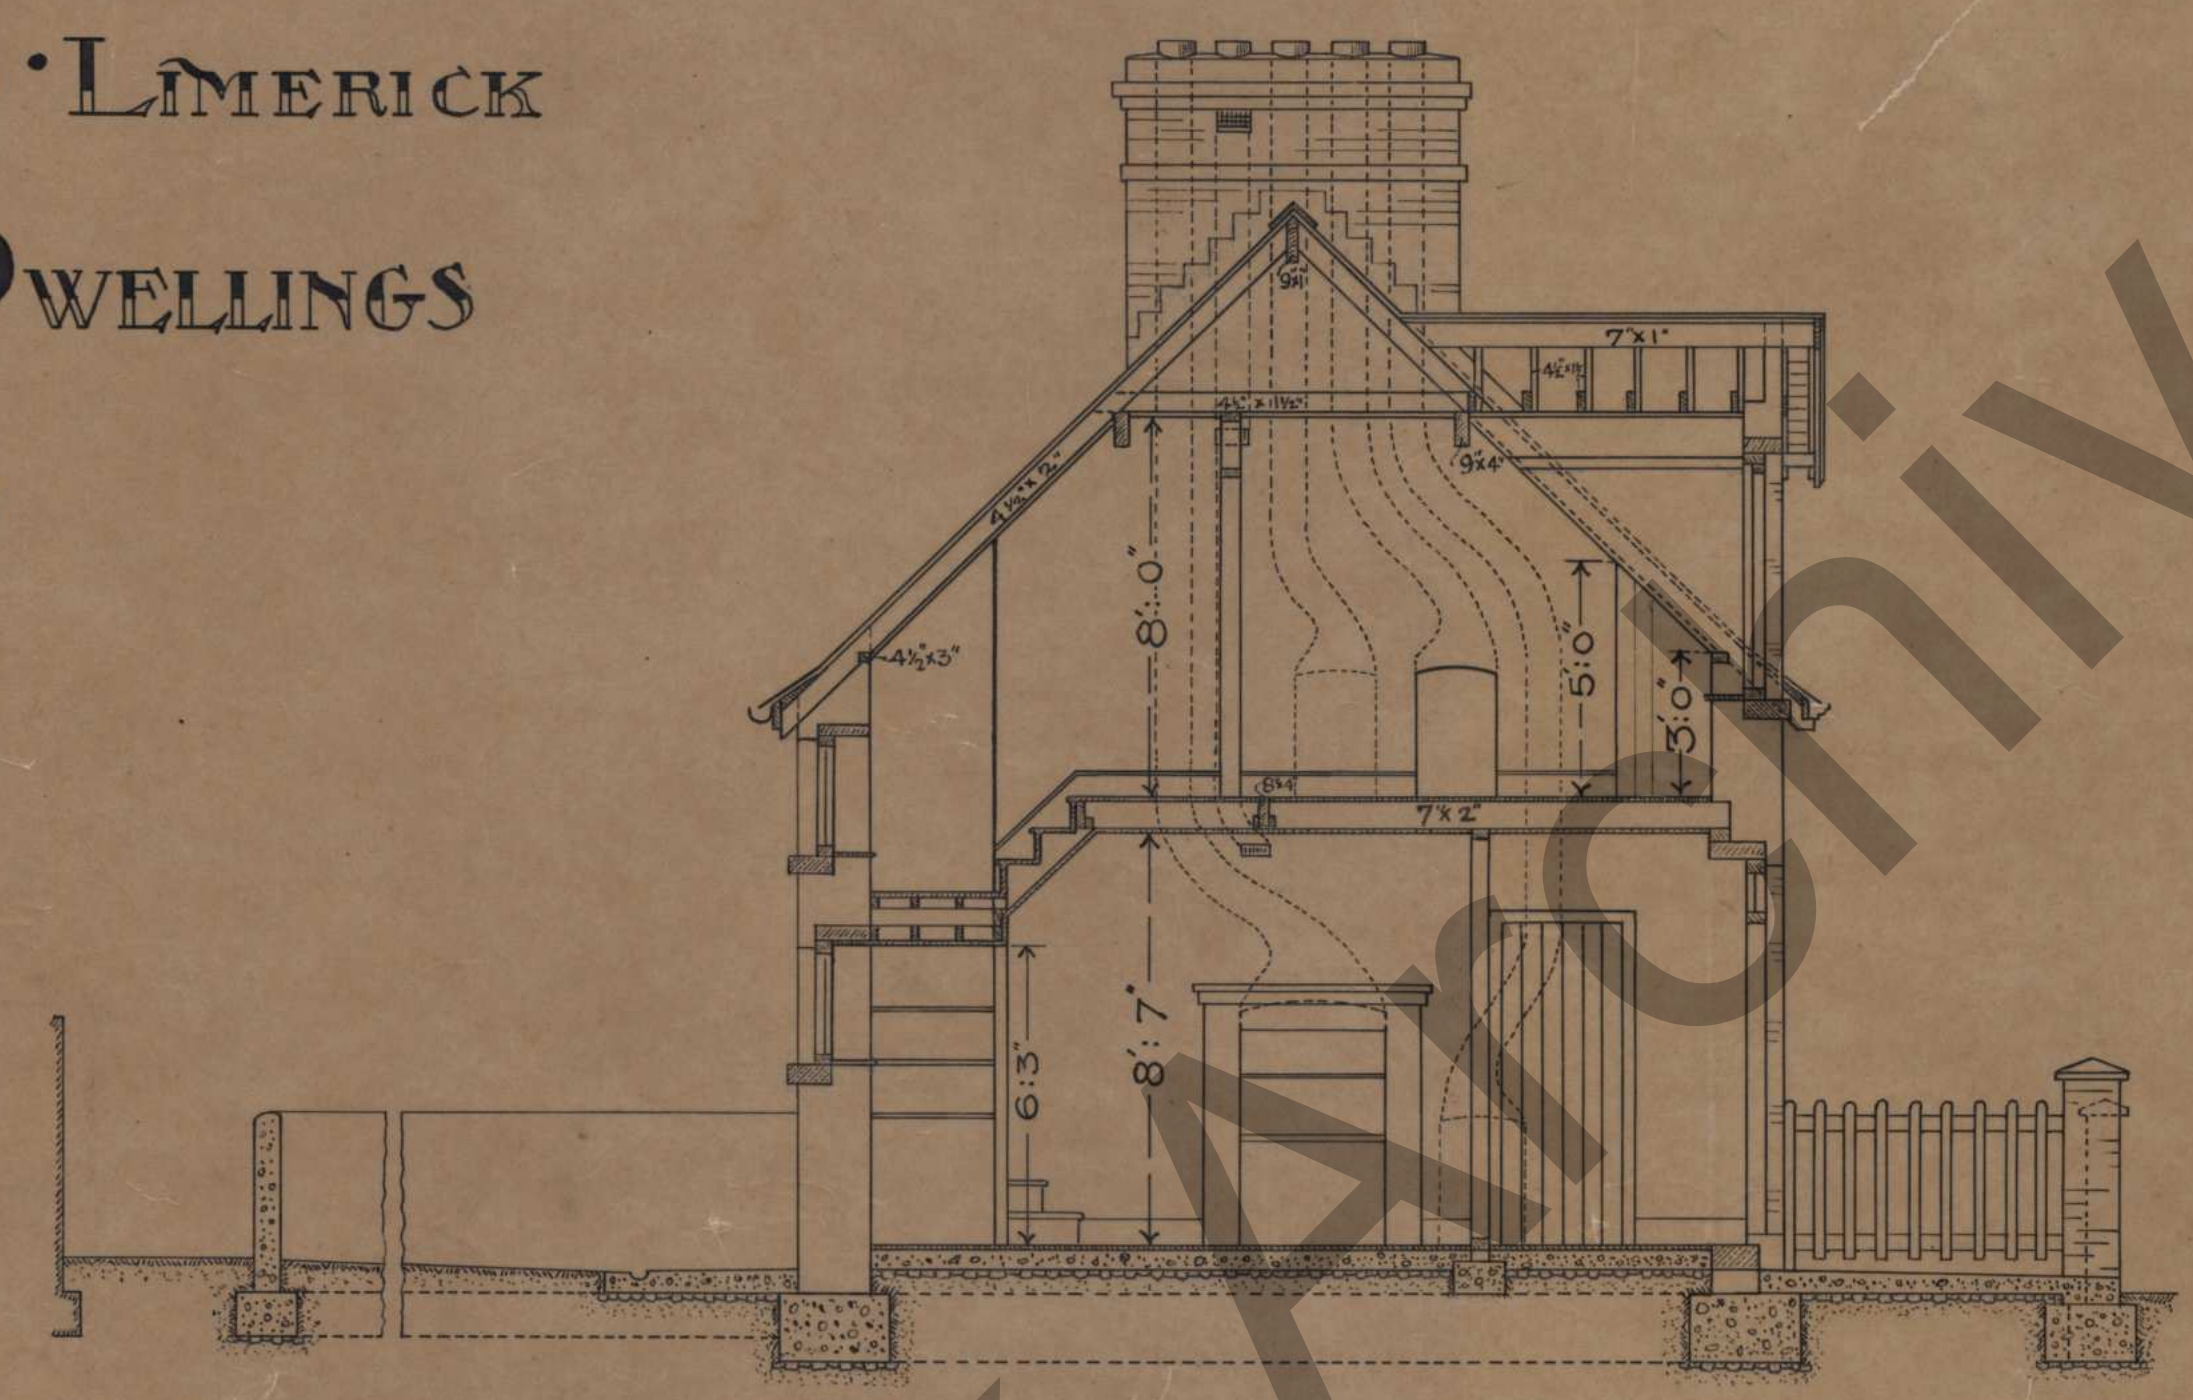


SECTION · A · A




STAIRCASE

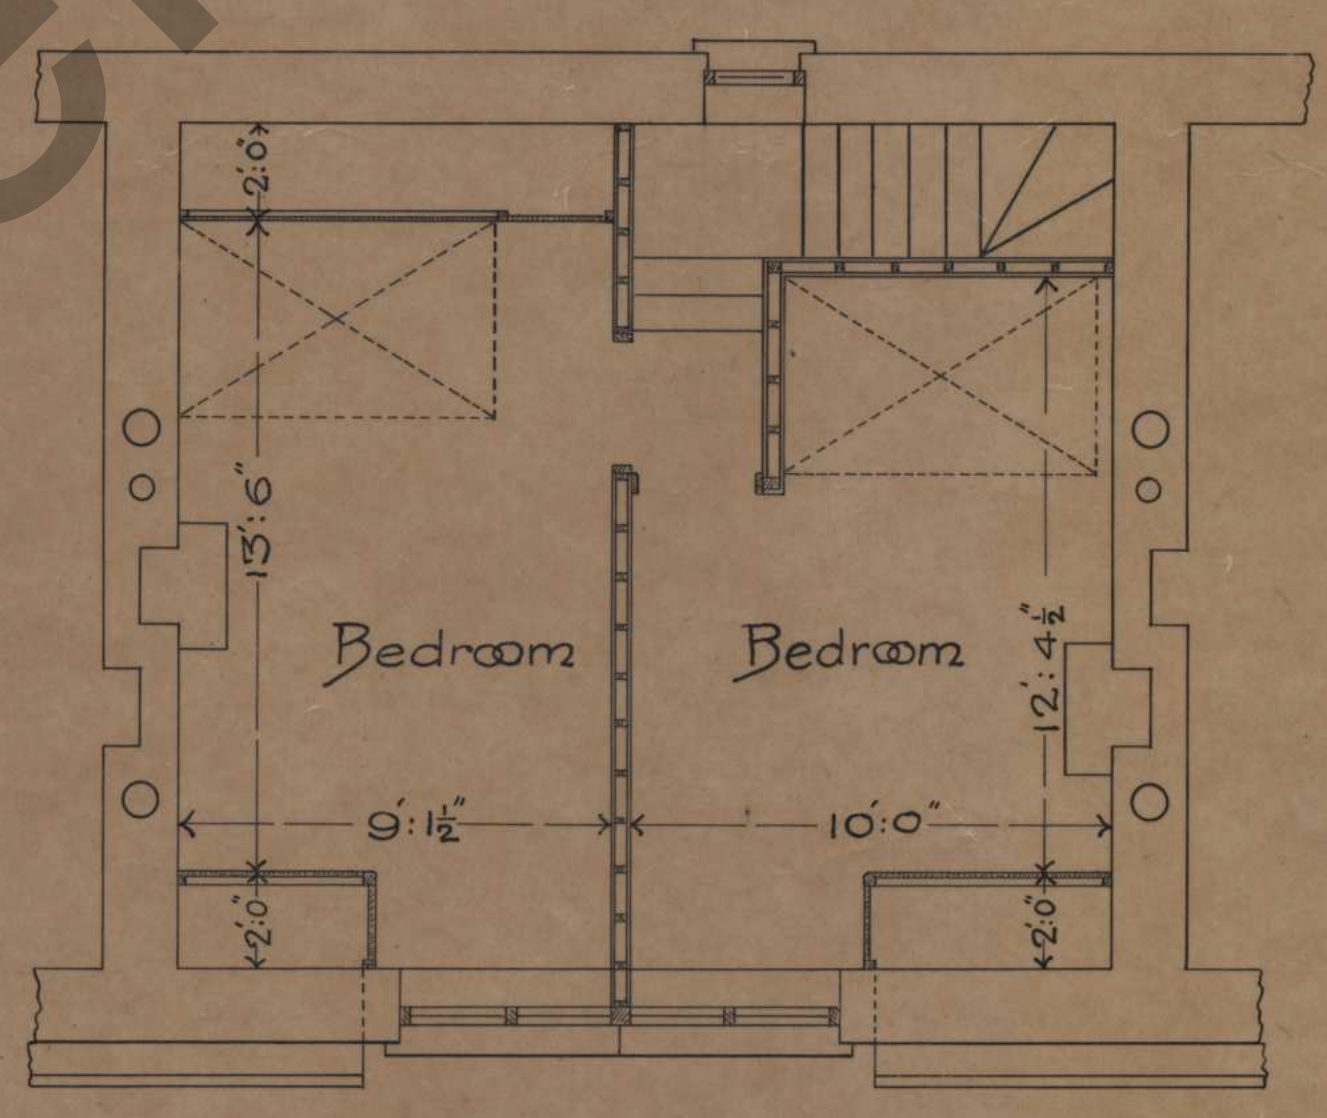

ATTIC · PLAN

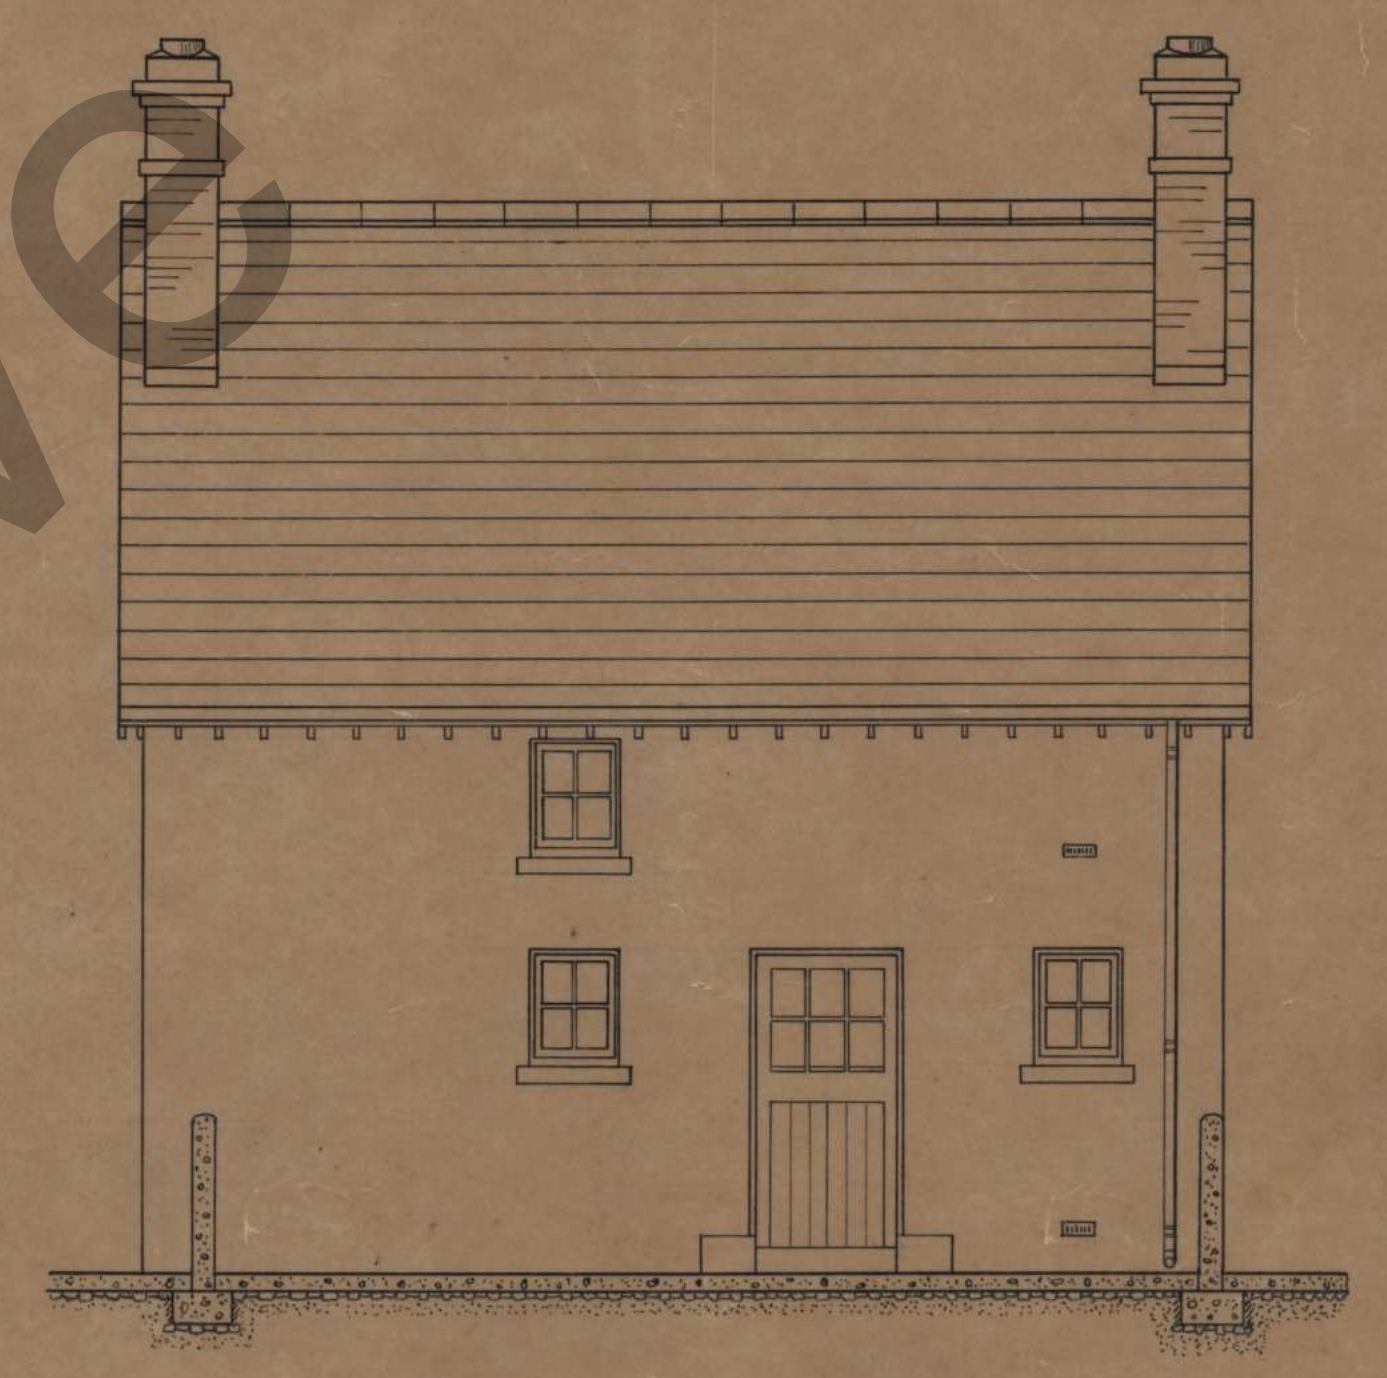

BACK · ELEVATION

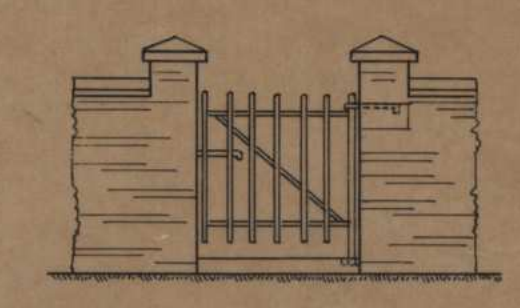

FRONT GATE



FRONT · ELEVATION


COUNTY · BOROUGH · COUNCIL · OF · LIMERICK

PLANS · FOR · WORKING-CLASS · DWELLINGS


CLASS · B · 5-ROOMED · HOUSE

SCALE · 4 · FEET · TO · ONE · INCH


J. J. PEACOCKE, B.A., B.E.,
ARCHITECT,
LIMERICK. · 1912.

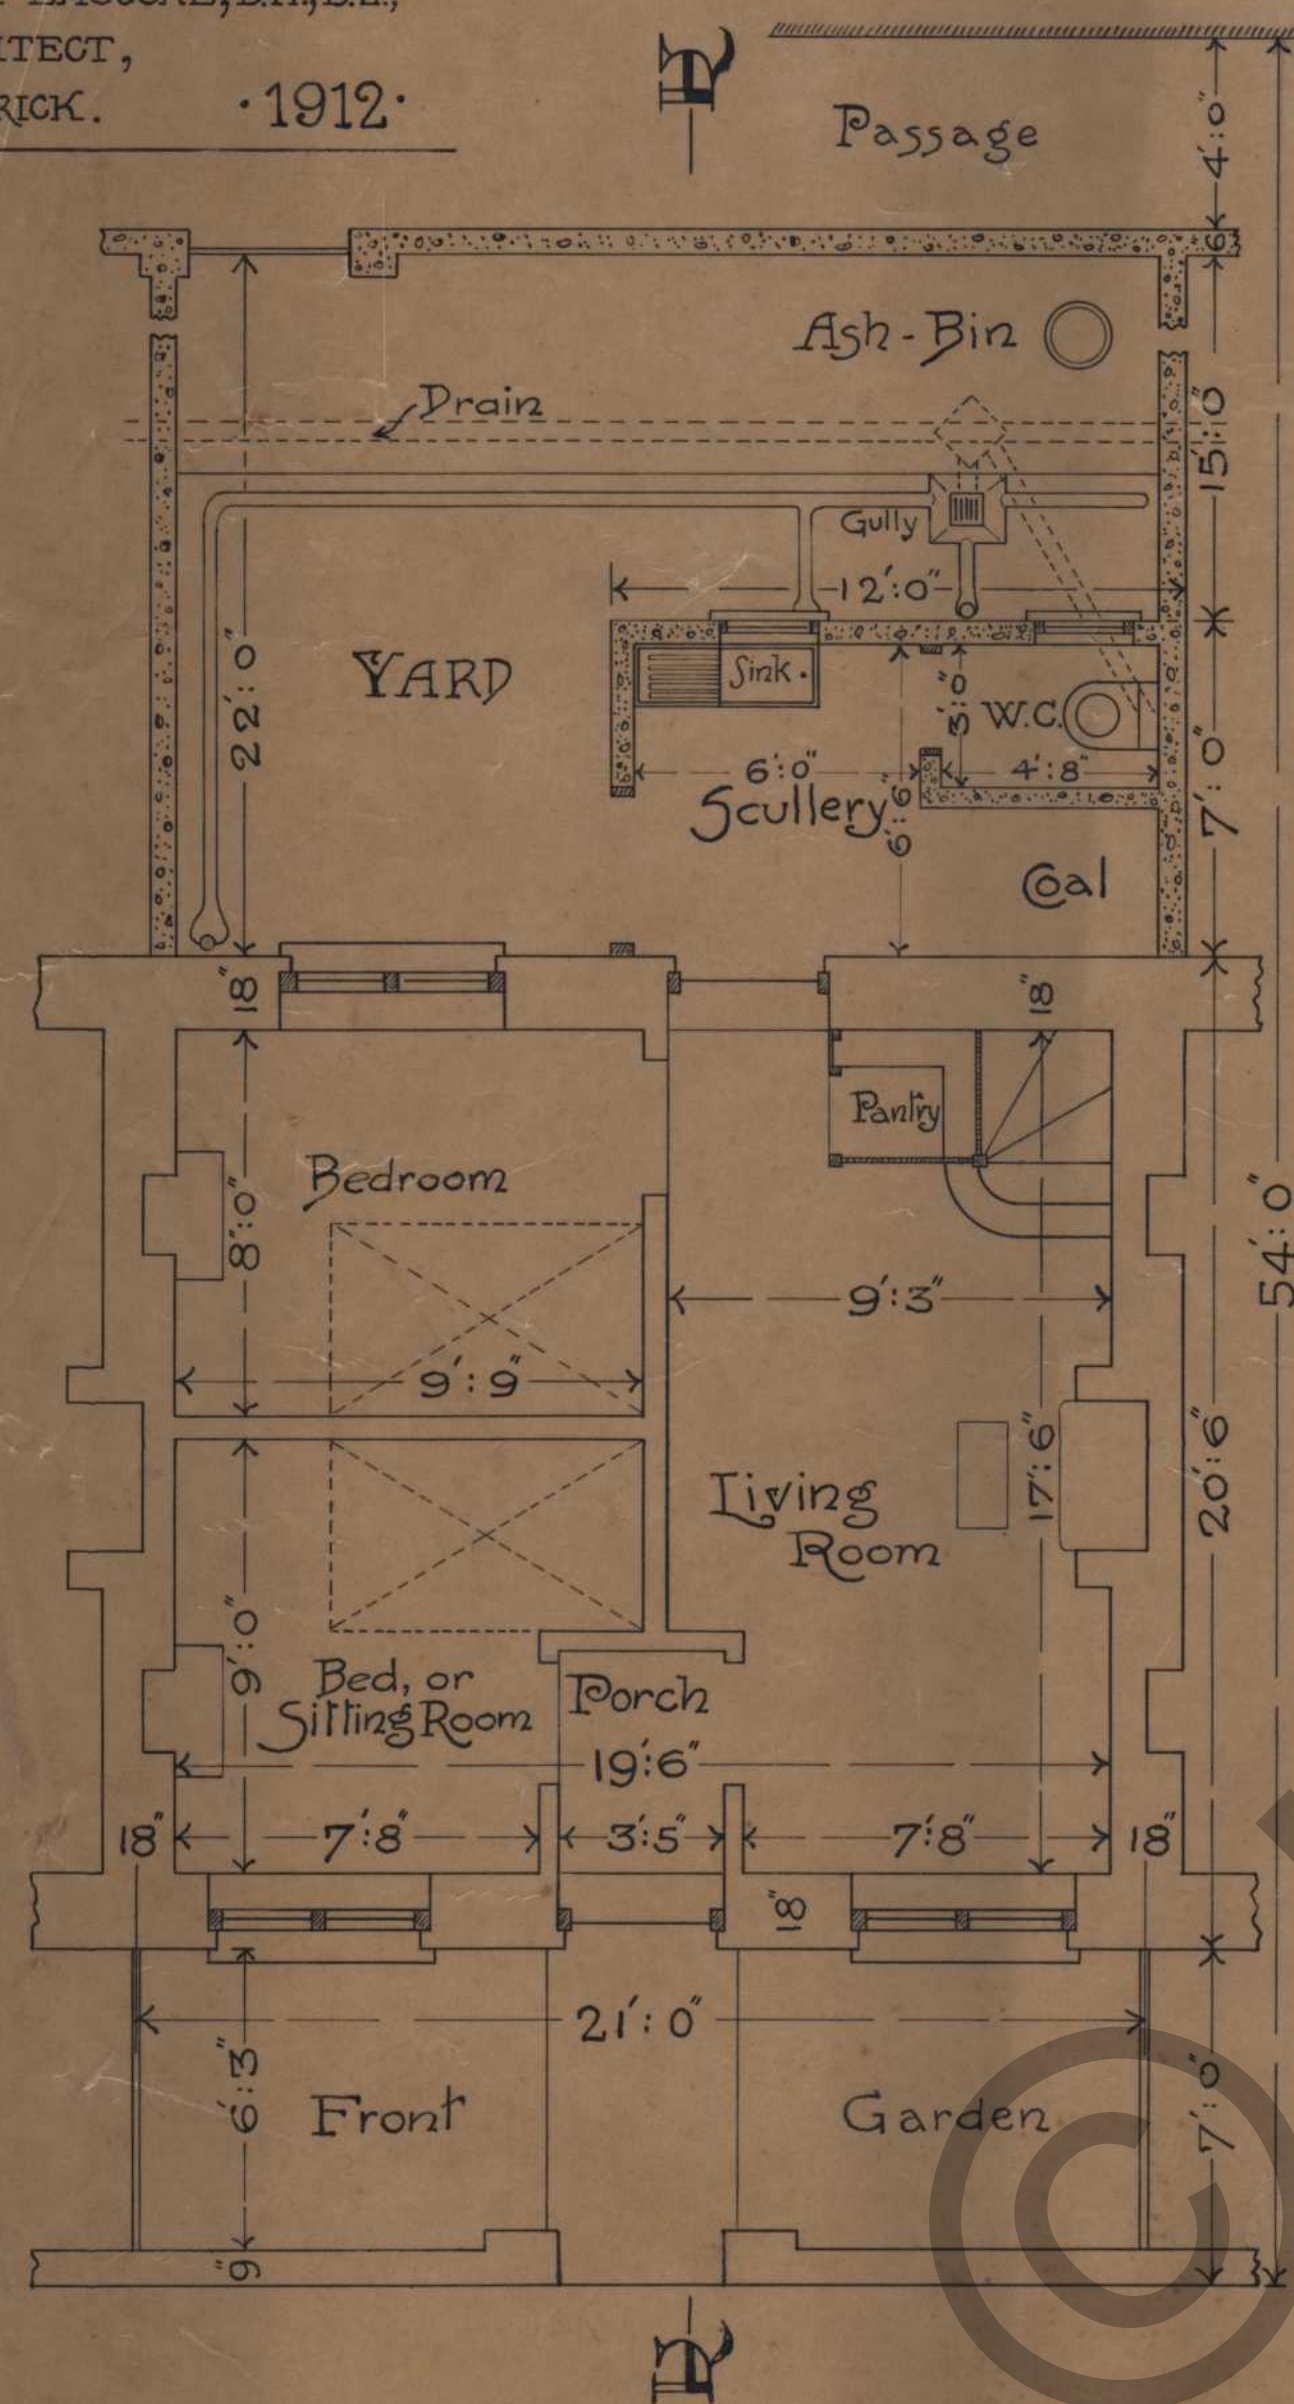


GROUND · PLAN

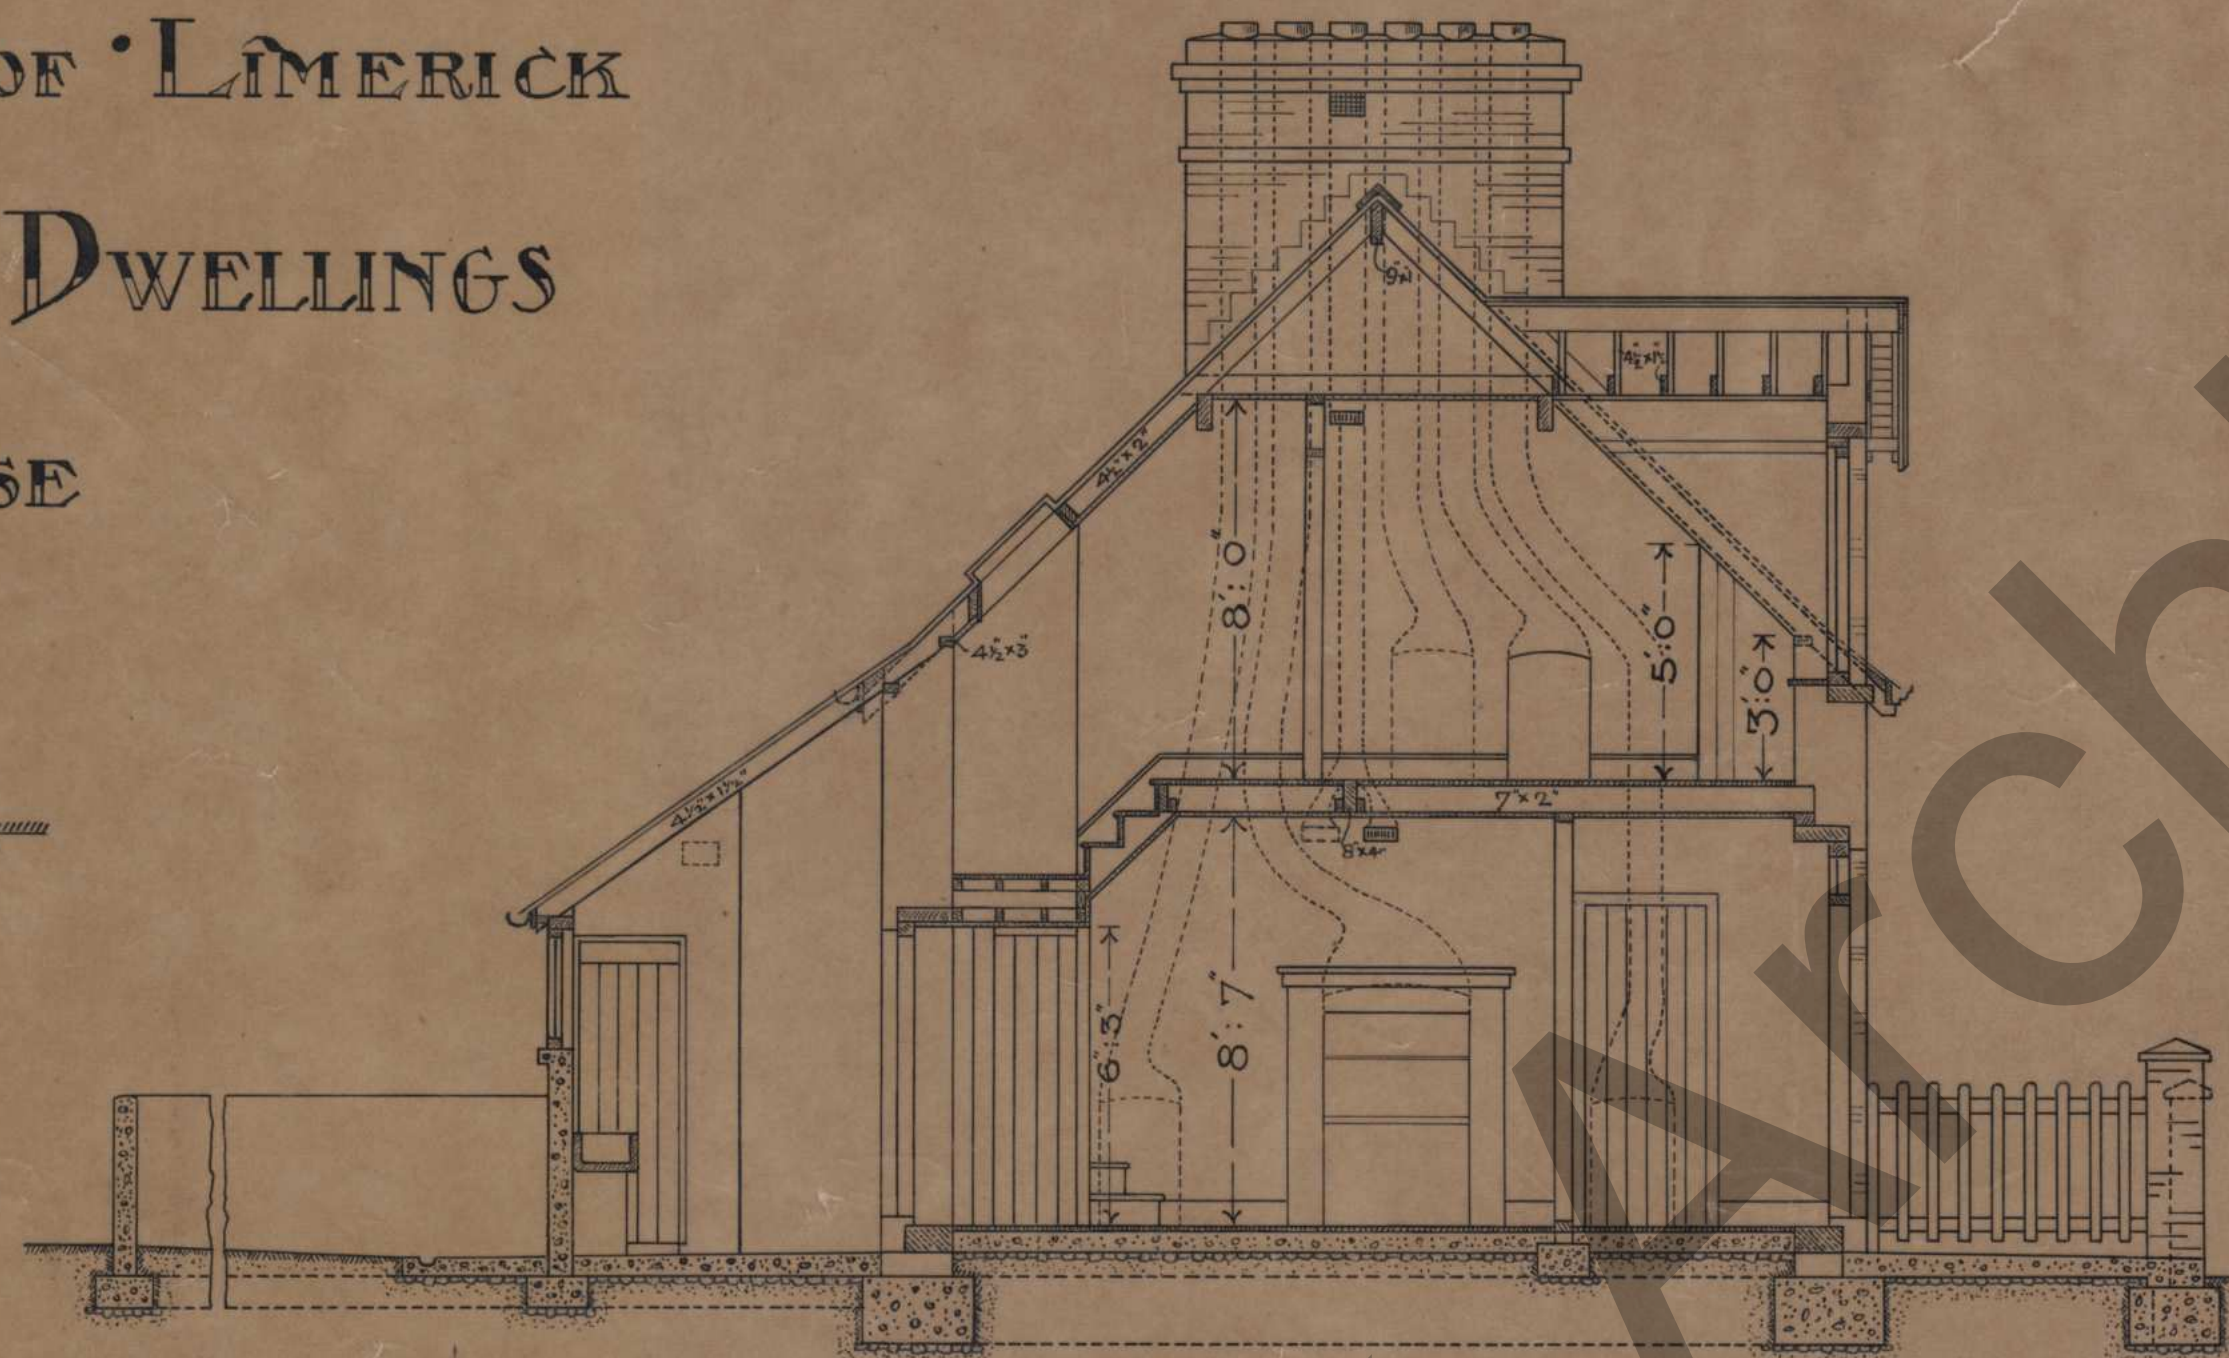

SECTION · A · A

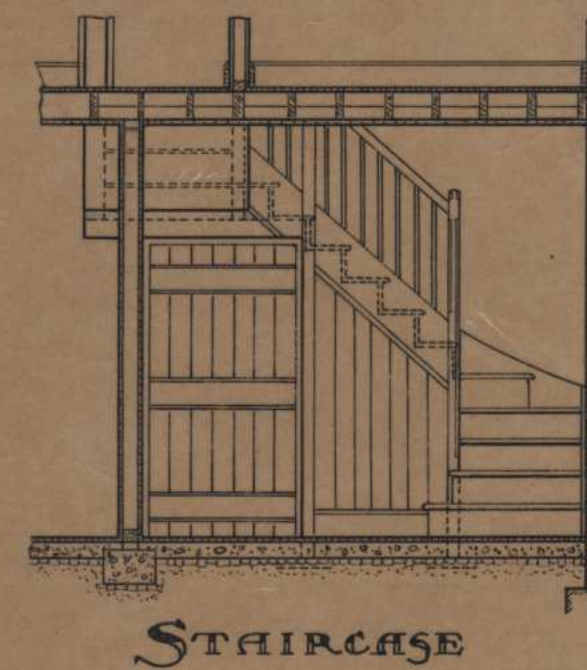


STAIRCASE

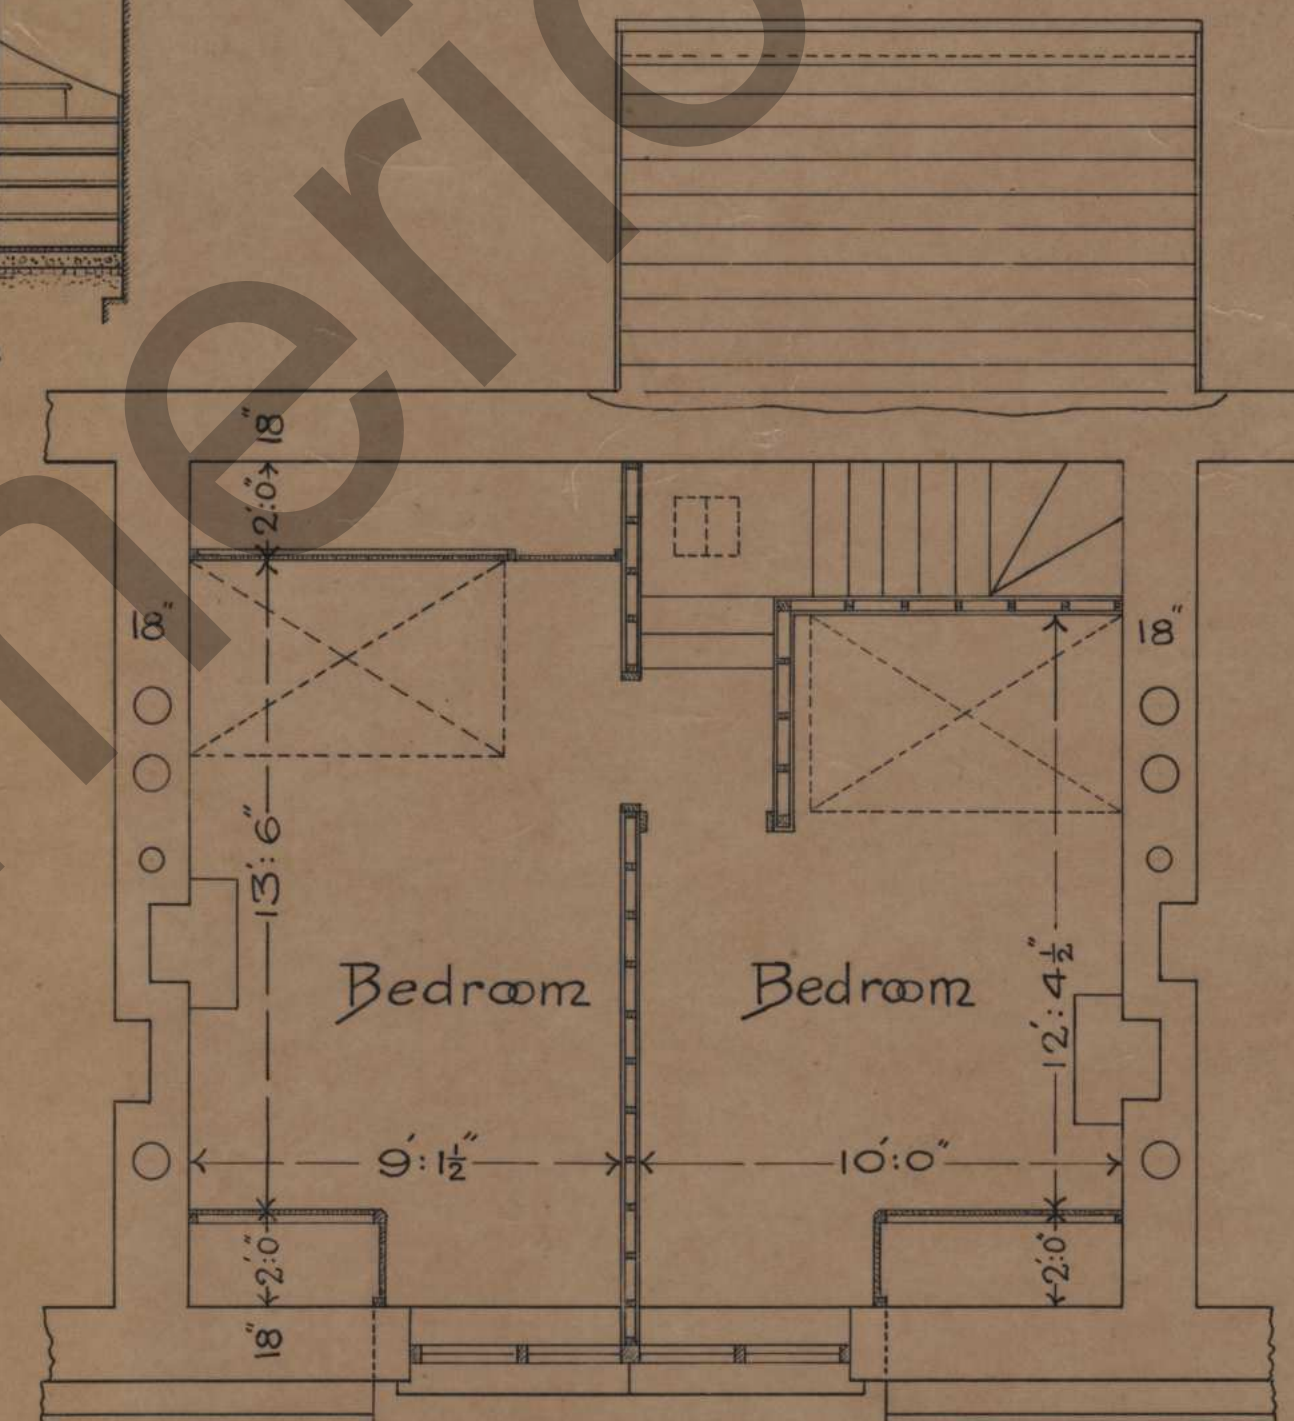

ATTIC · PLAN



BACK · ELEVATION

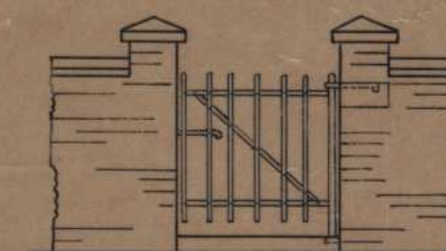

FRONT GATE












FRONT · ELEVATION

COUNTY · BOROUGH · COUNCIL · OF · LIMERICK
PLANS · FOR · WORKING-CLASS · DWELLINGS
DETAILS

SCALE · 2 · FEET · TO · ONE · INCH

J. J. PEACOCKE, B.A., B.E.,
ARCHITECT,
LIMERICK. 1912.

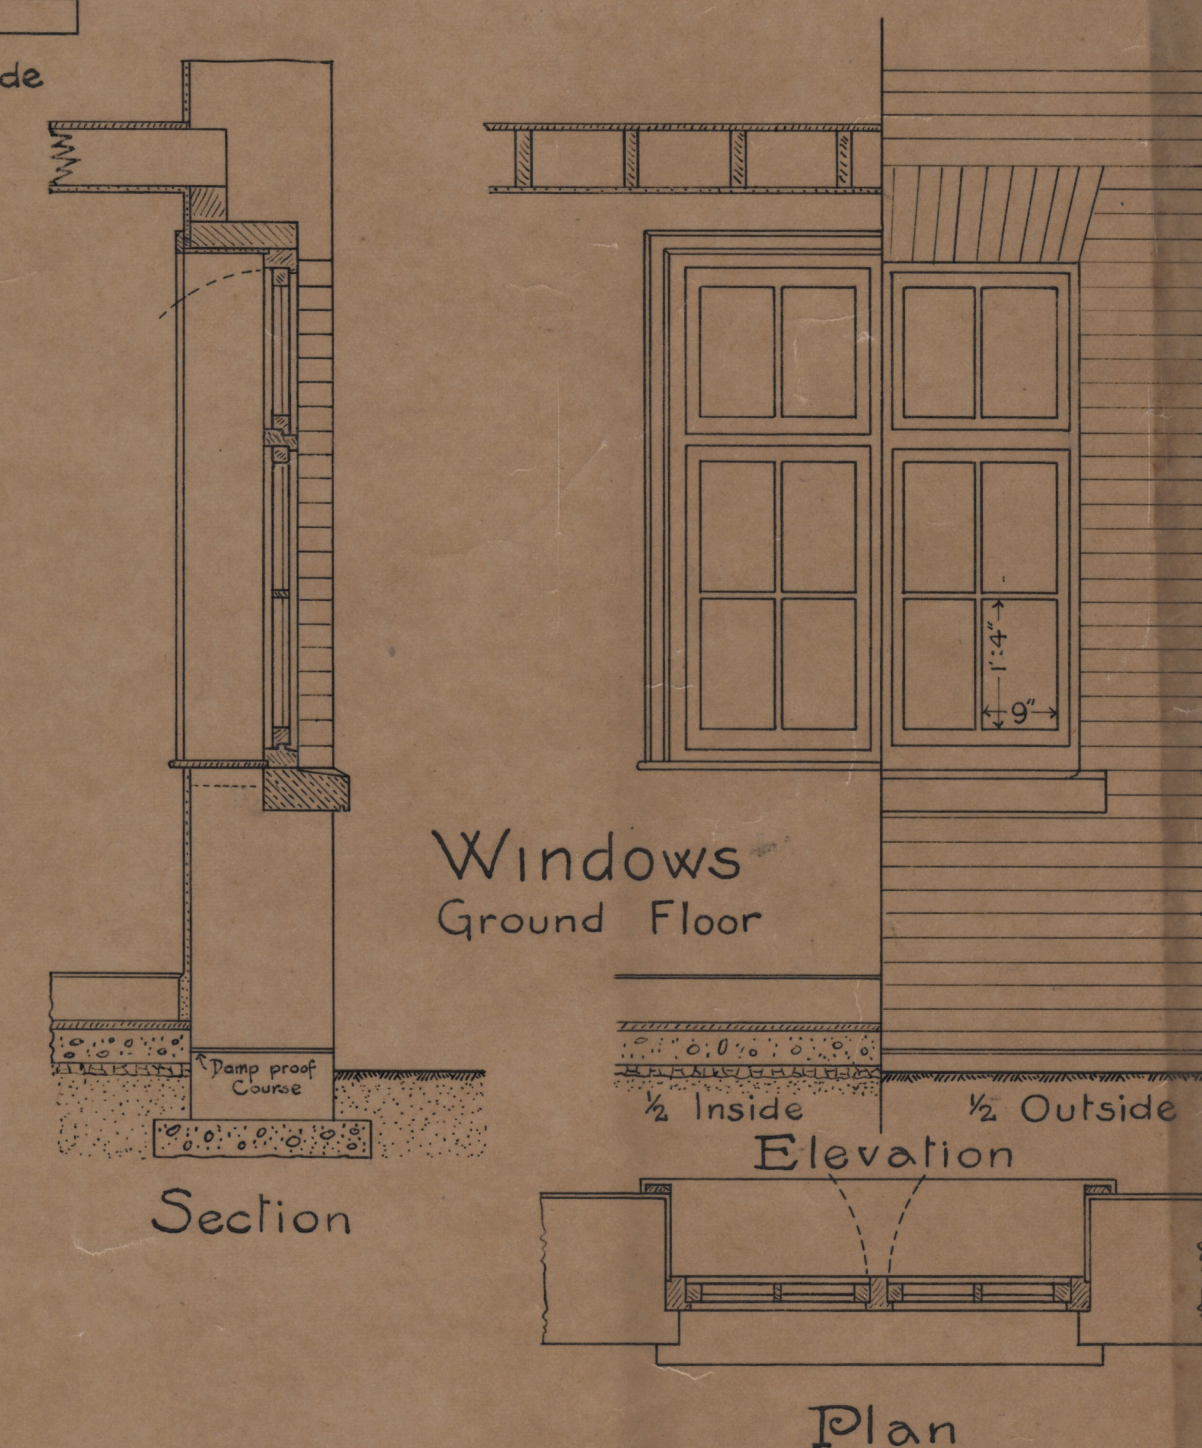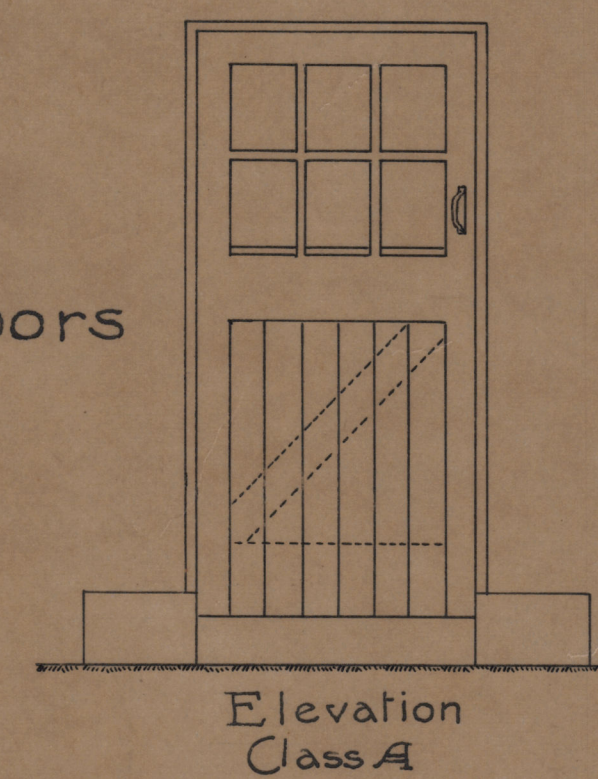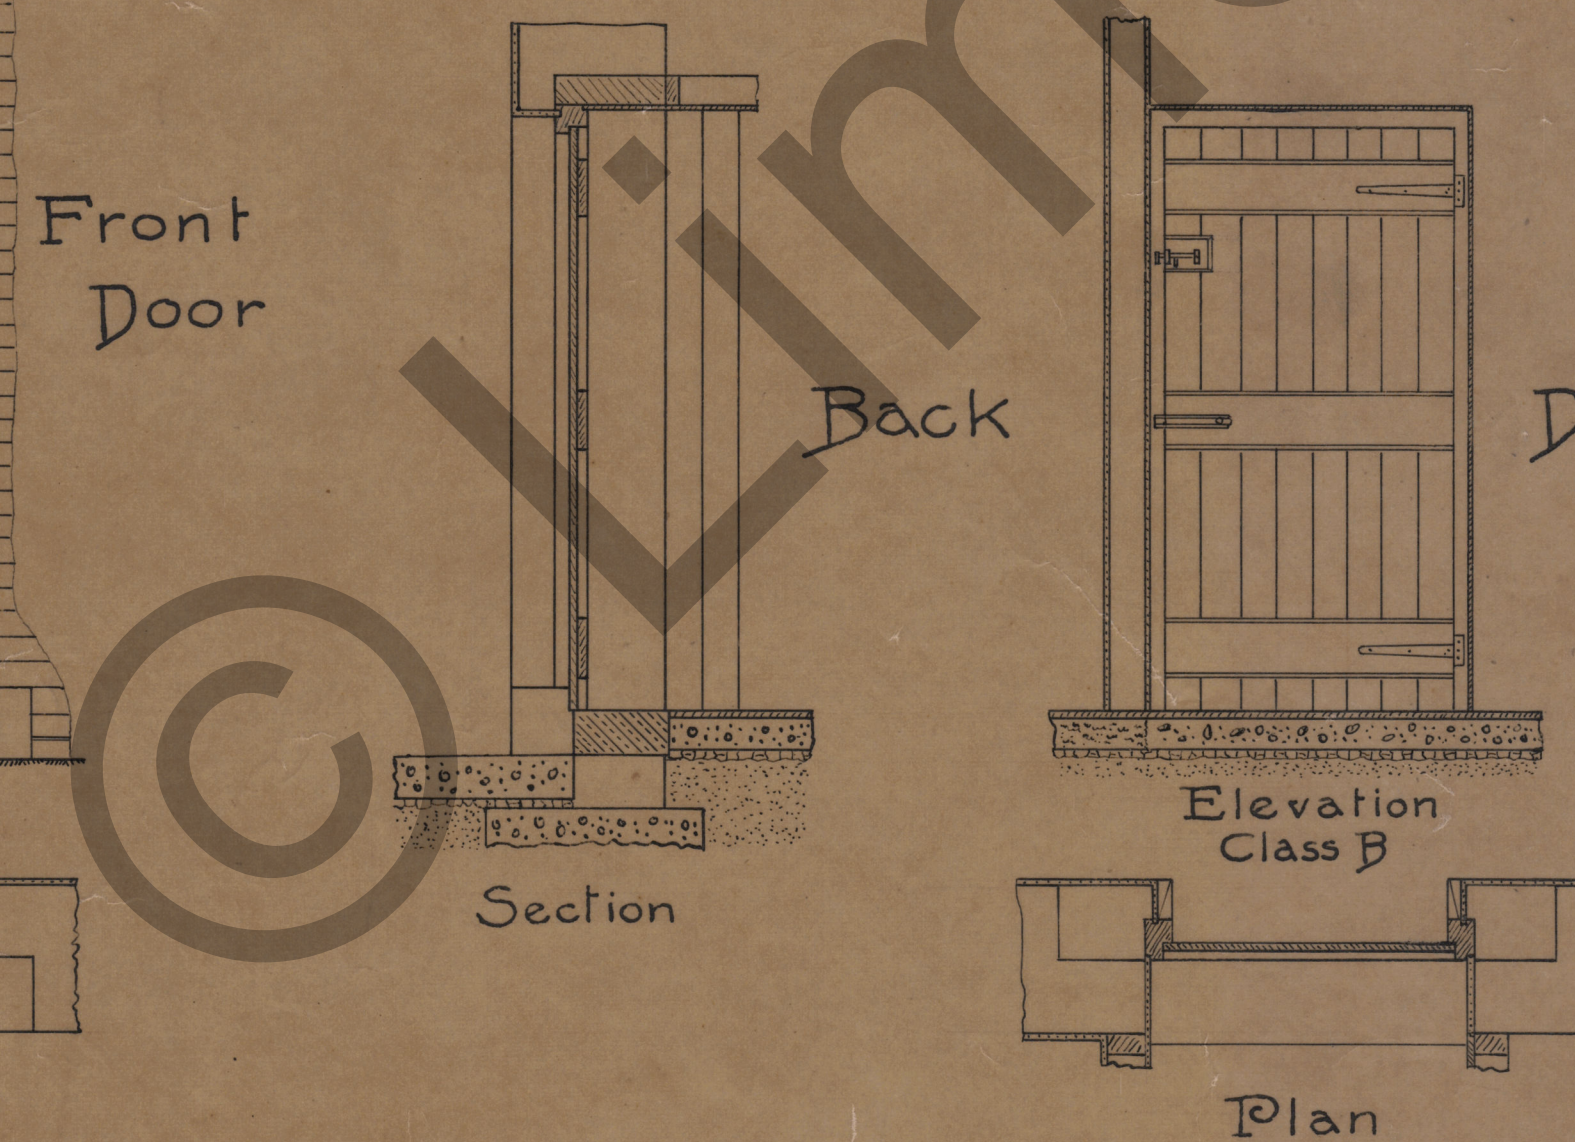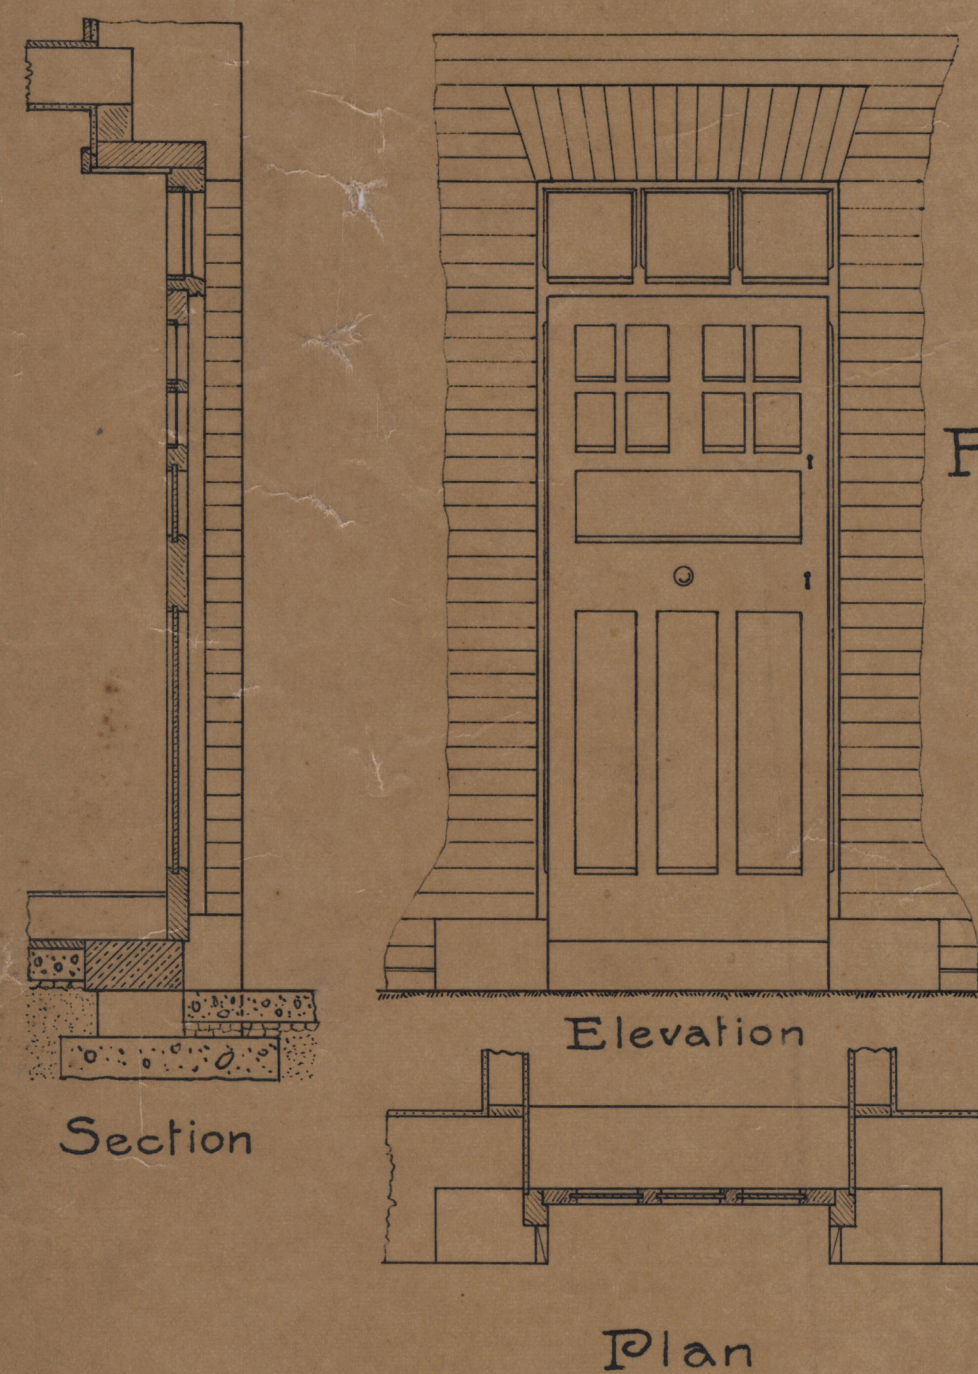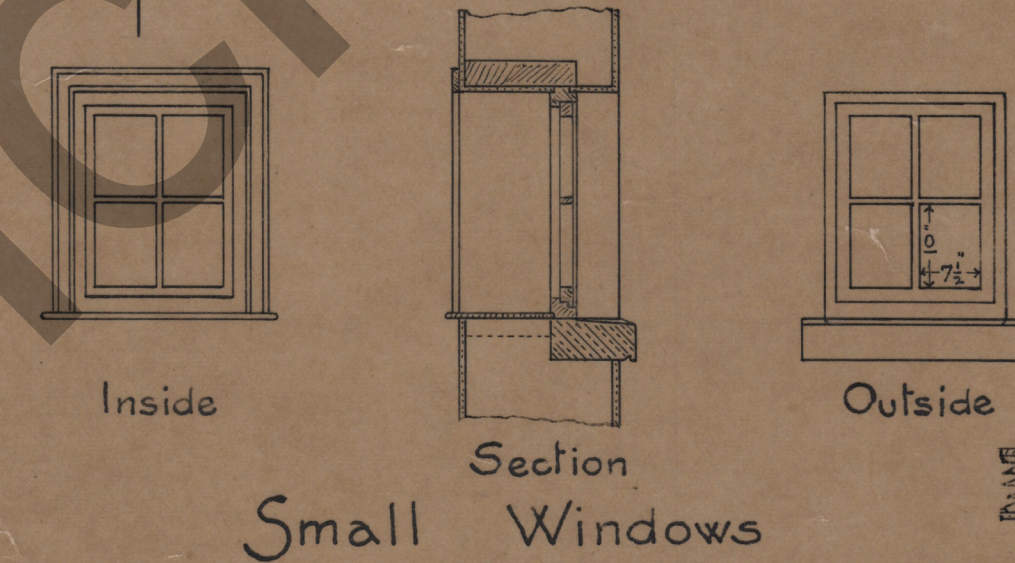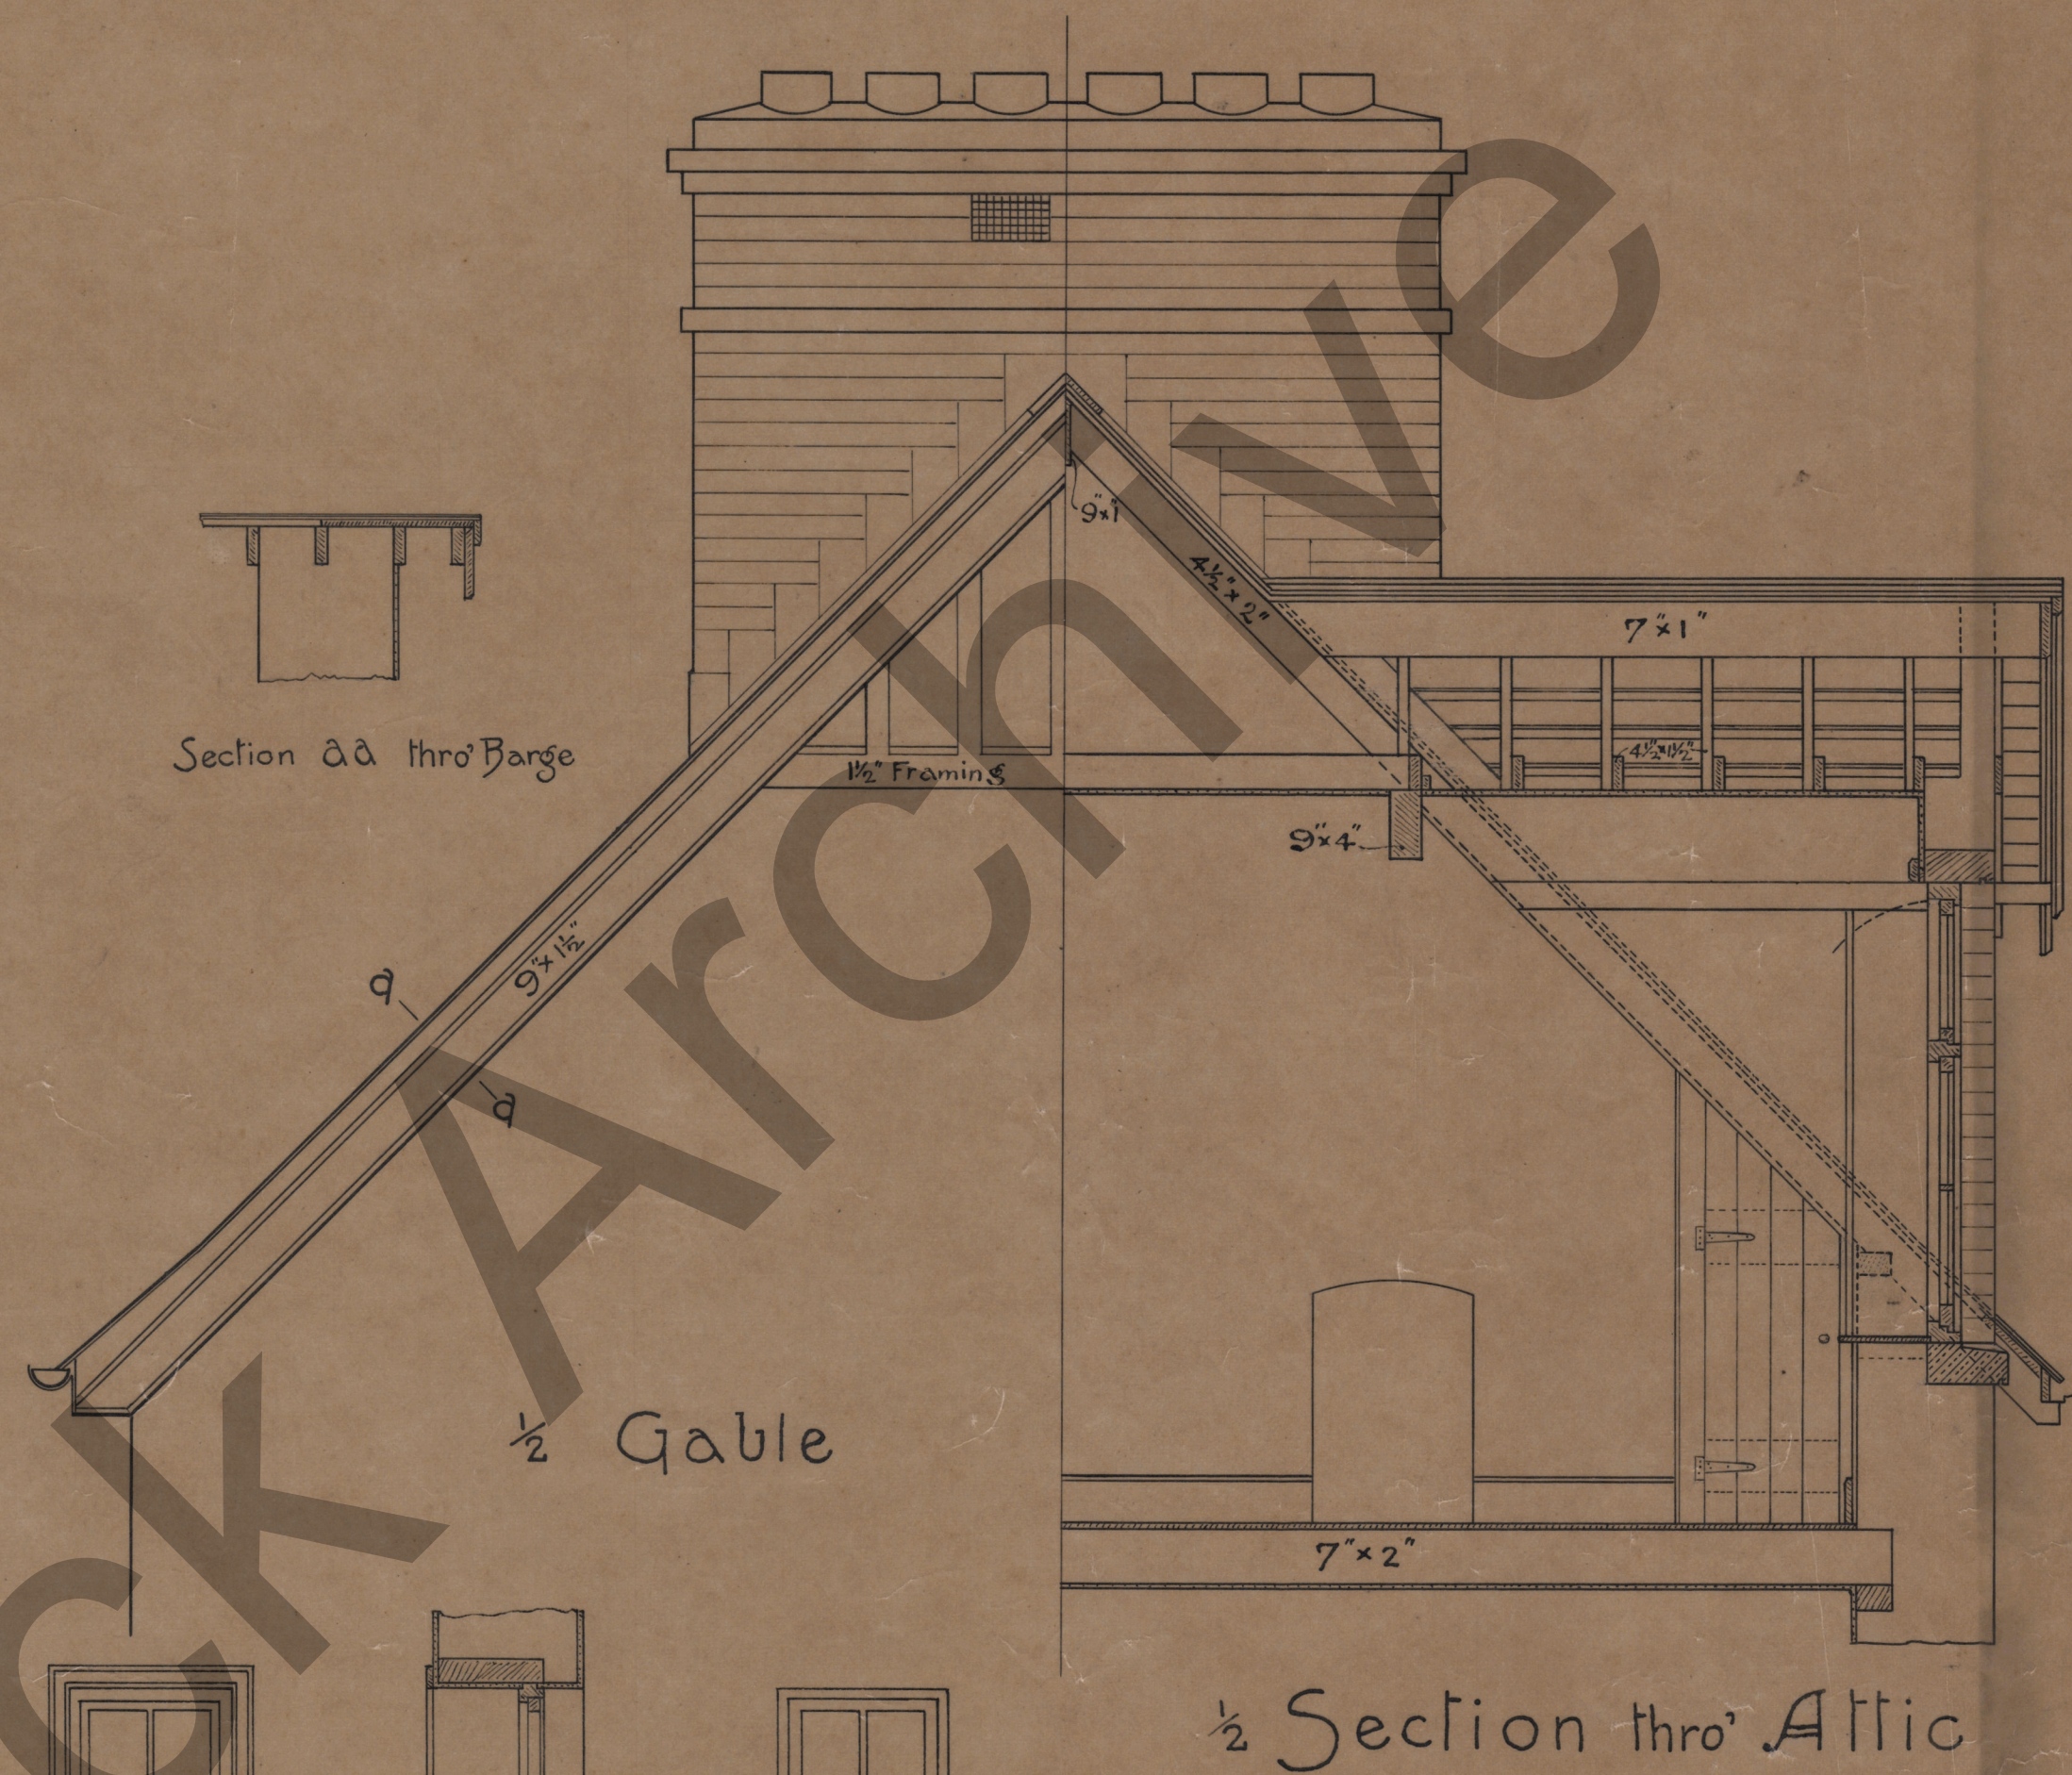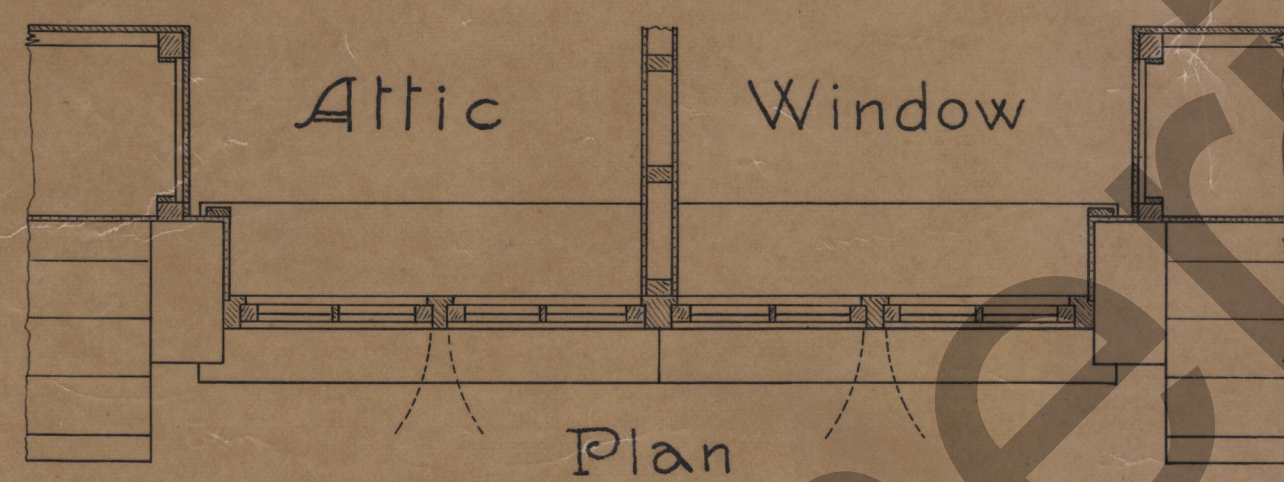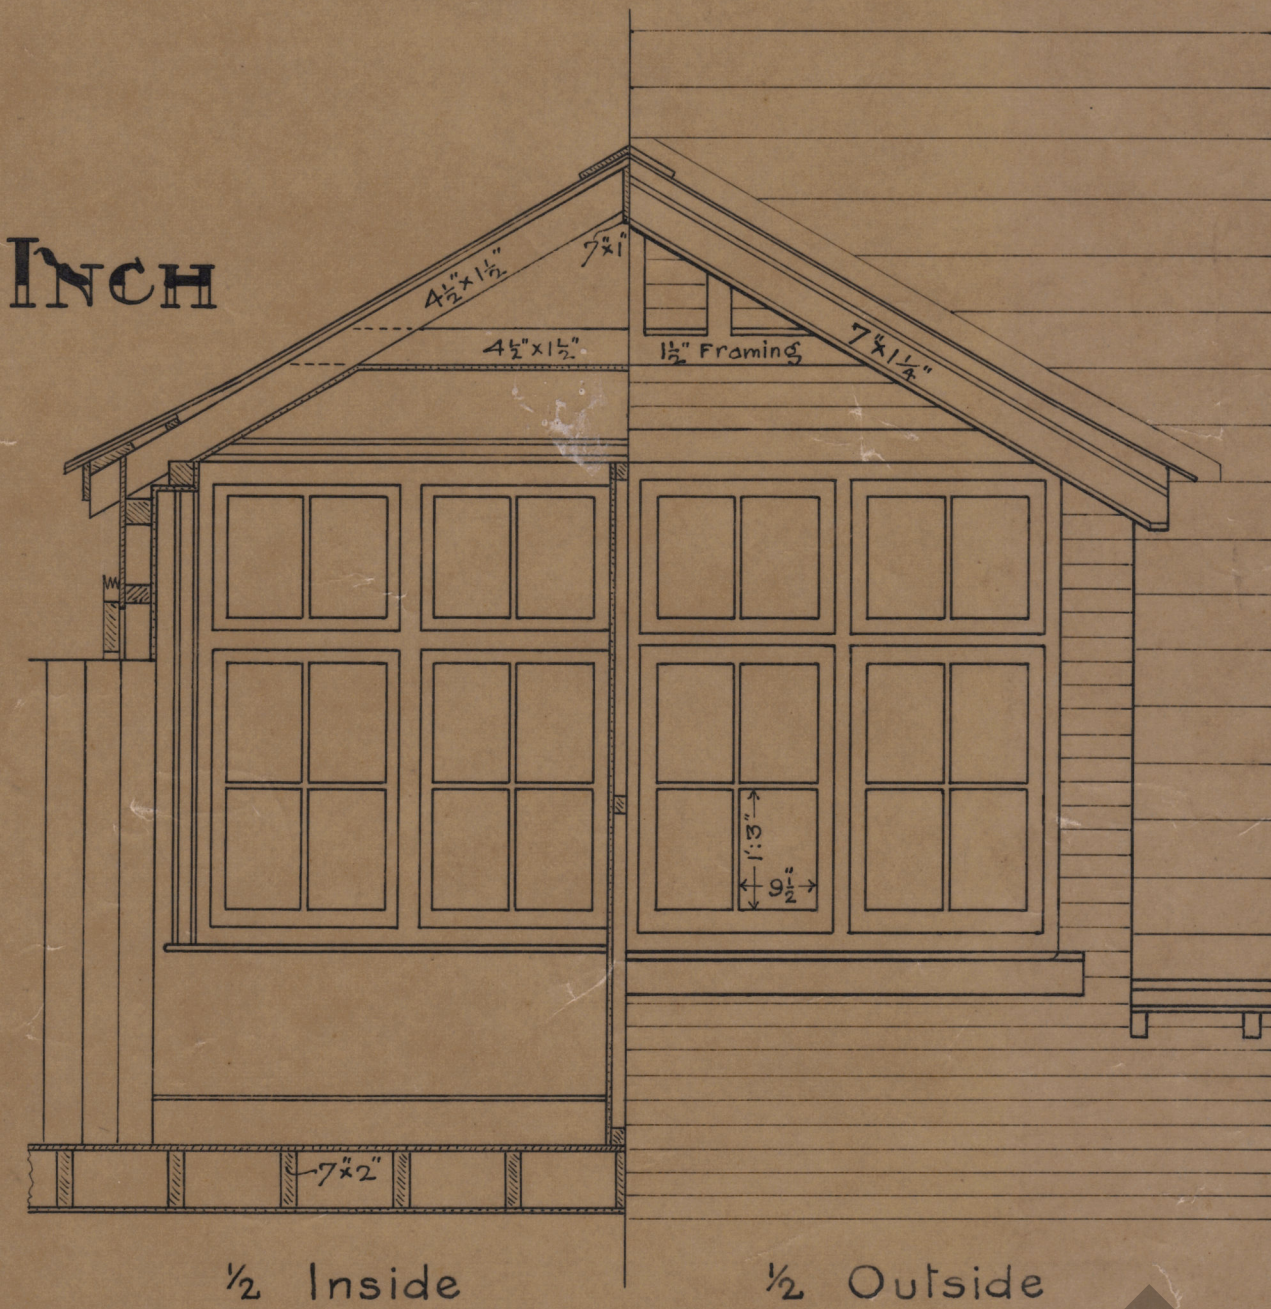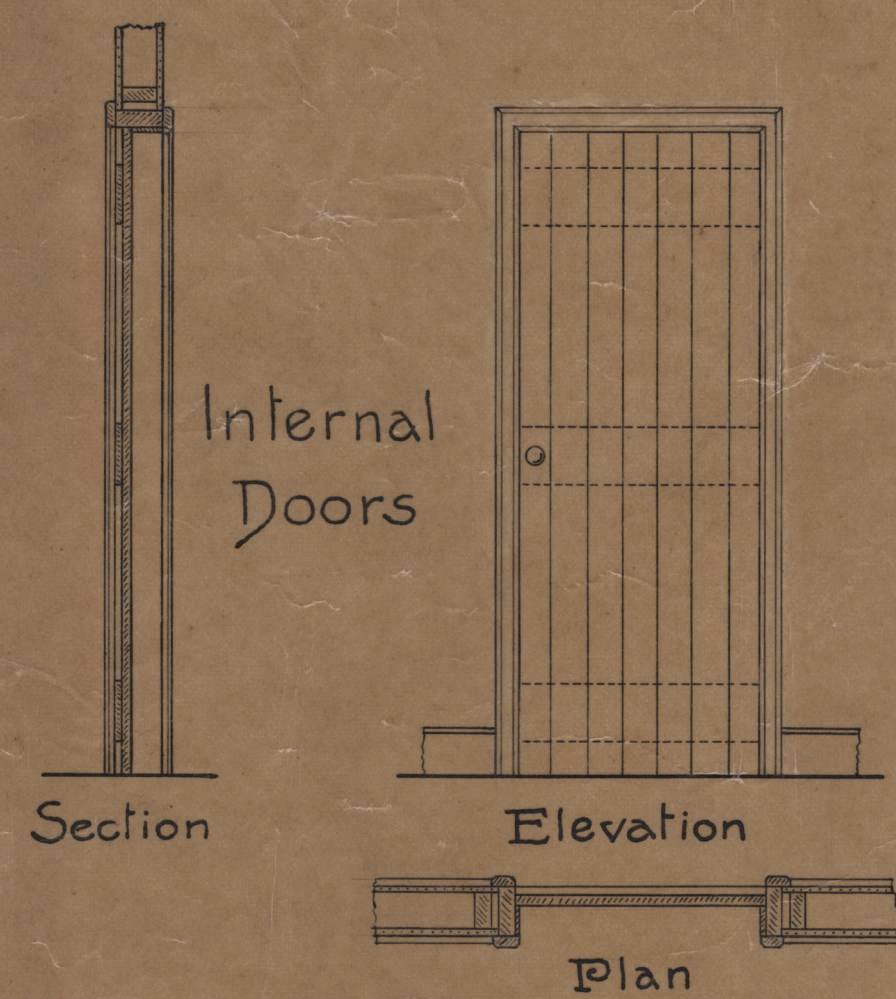

COUNTY · BOROUGH · COUNCIL · OF · LIMERICK

PLANS · FOR · WORKING-CLASS · DWELLINGS


BLOCK · PLAN · PROSPECT · HILL
BALLINACURRA · ROAD

SCALE · 44 · FEET · TO · ONE · INCH

J. J. PEACOCKE, B.A., B.E.,
ARCHITECT,
LIMERICK. · 1912.

Reference


- A - 4-Roomed House.
- B - 5- " " "
- Red Lines - New Sewers & Drains.
- Brown " - Existing "
- Blue " - Water Supply Pipes.

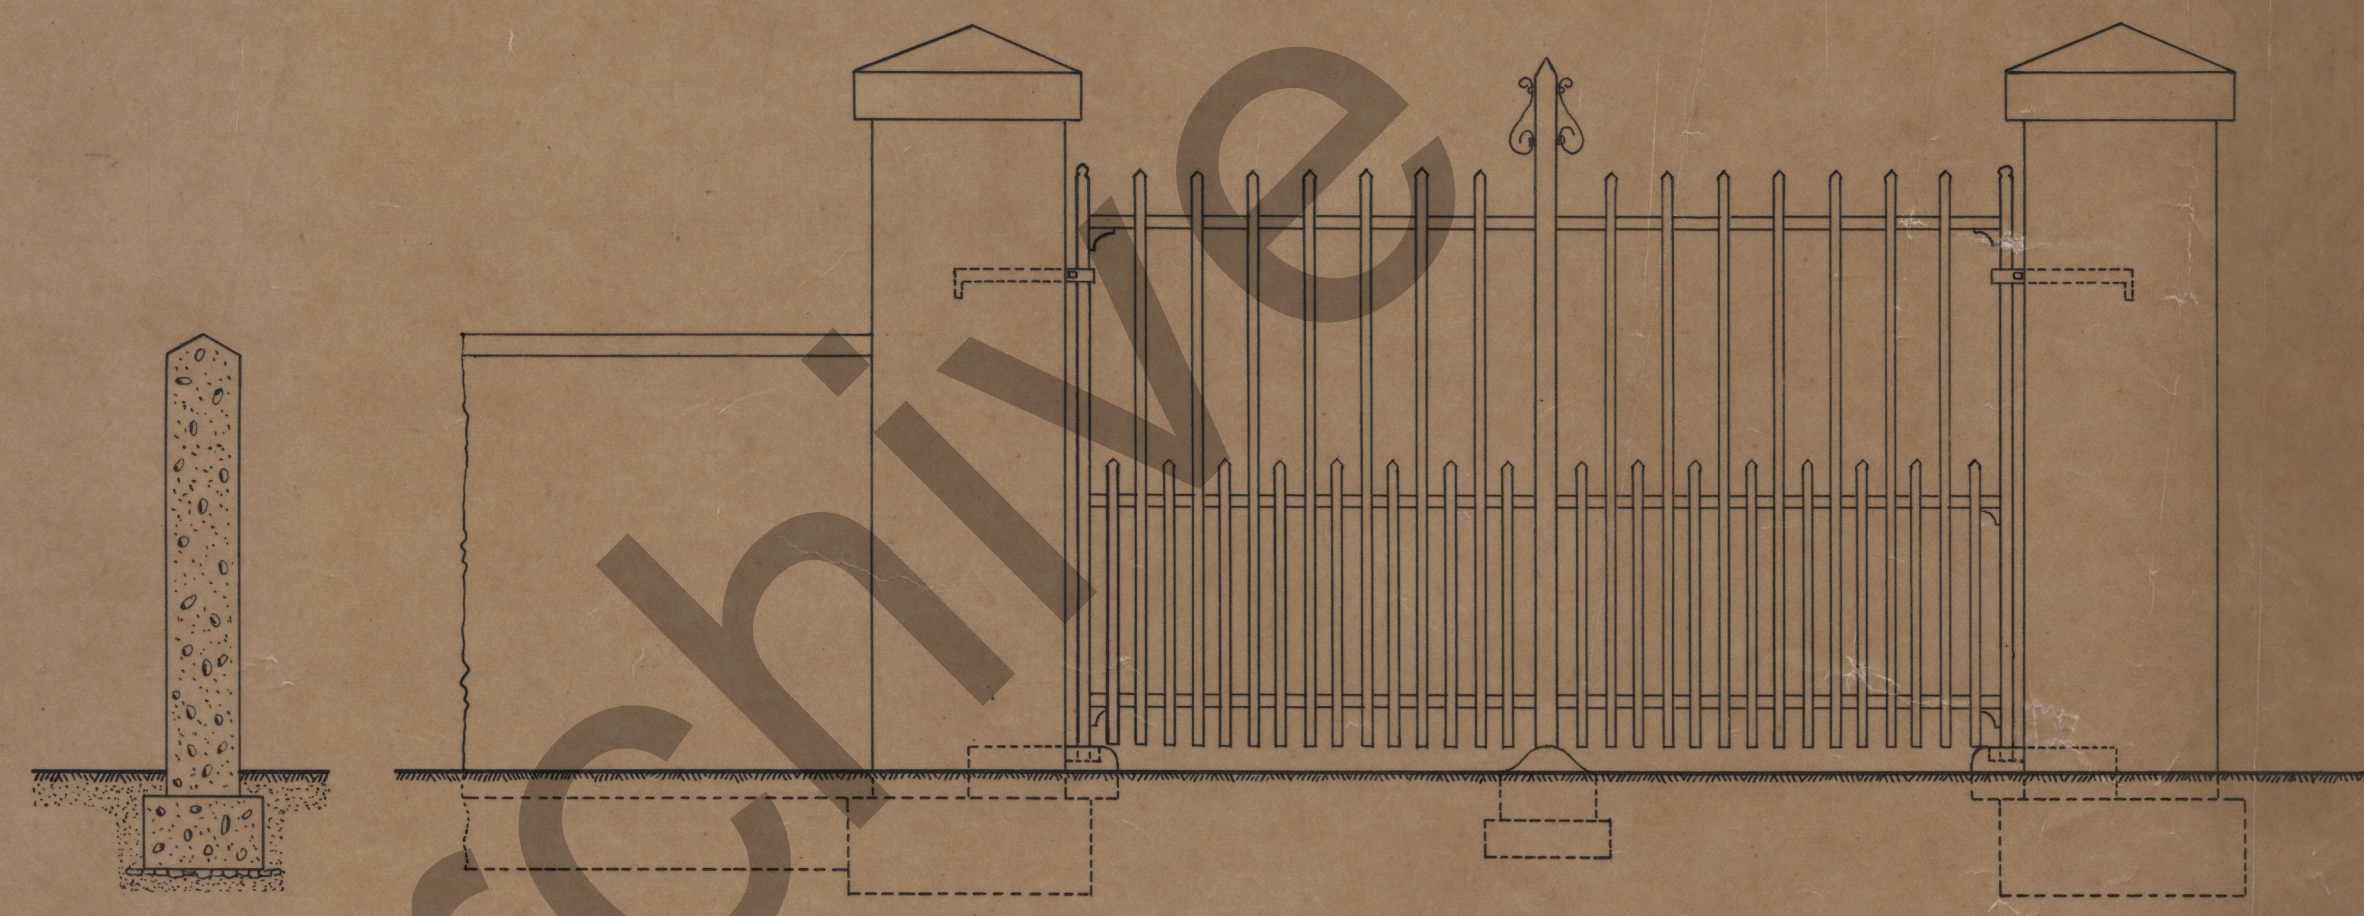


SECTION
OF · FENCE WALLS

ELEVATION

GATES AND FENCE WALLS
1/2 Inch Scale

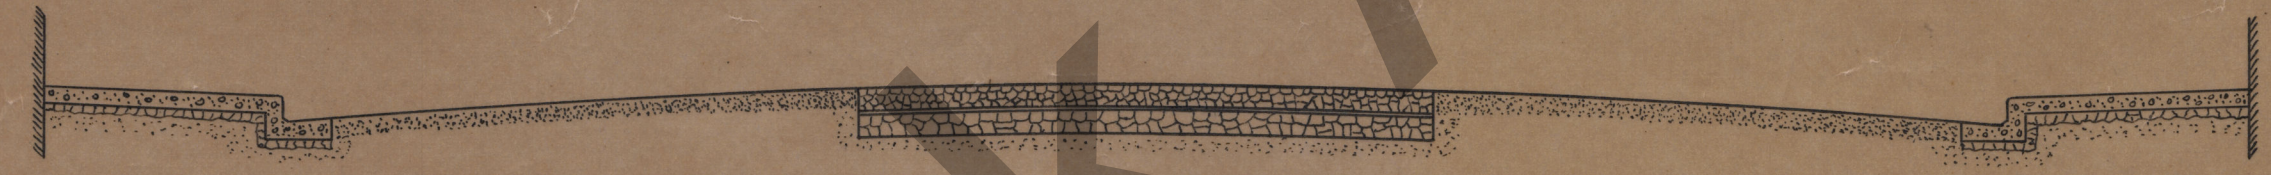

SECTION OF ROADWAYS AND FOOTPATHS
1/4 Inch Scale

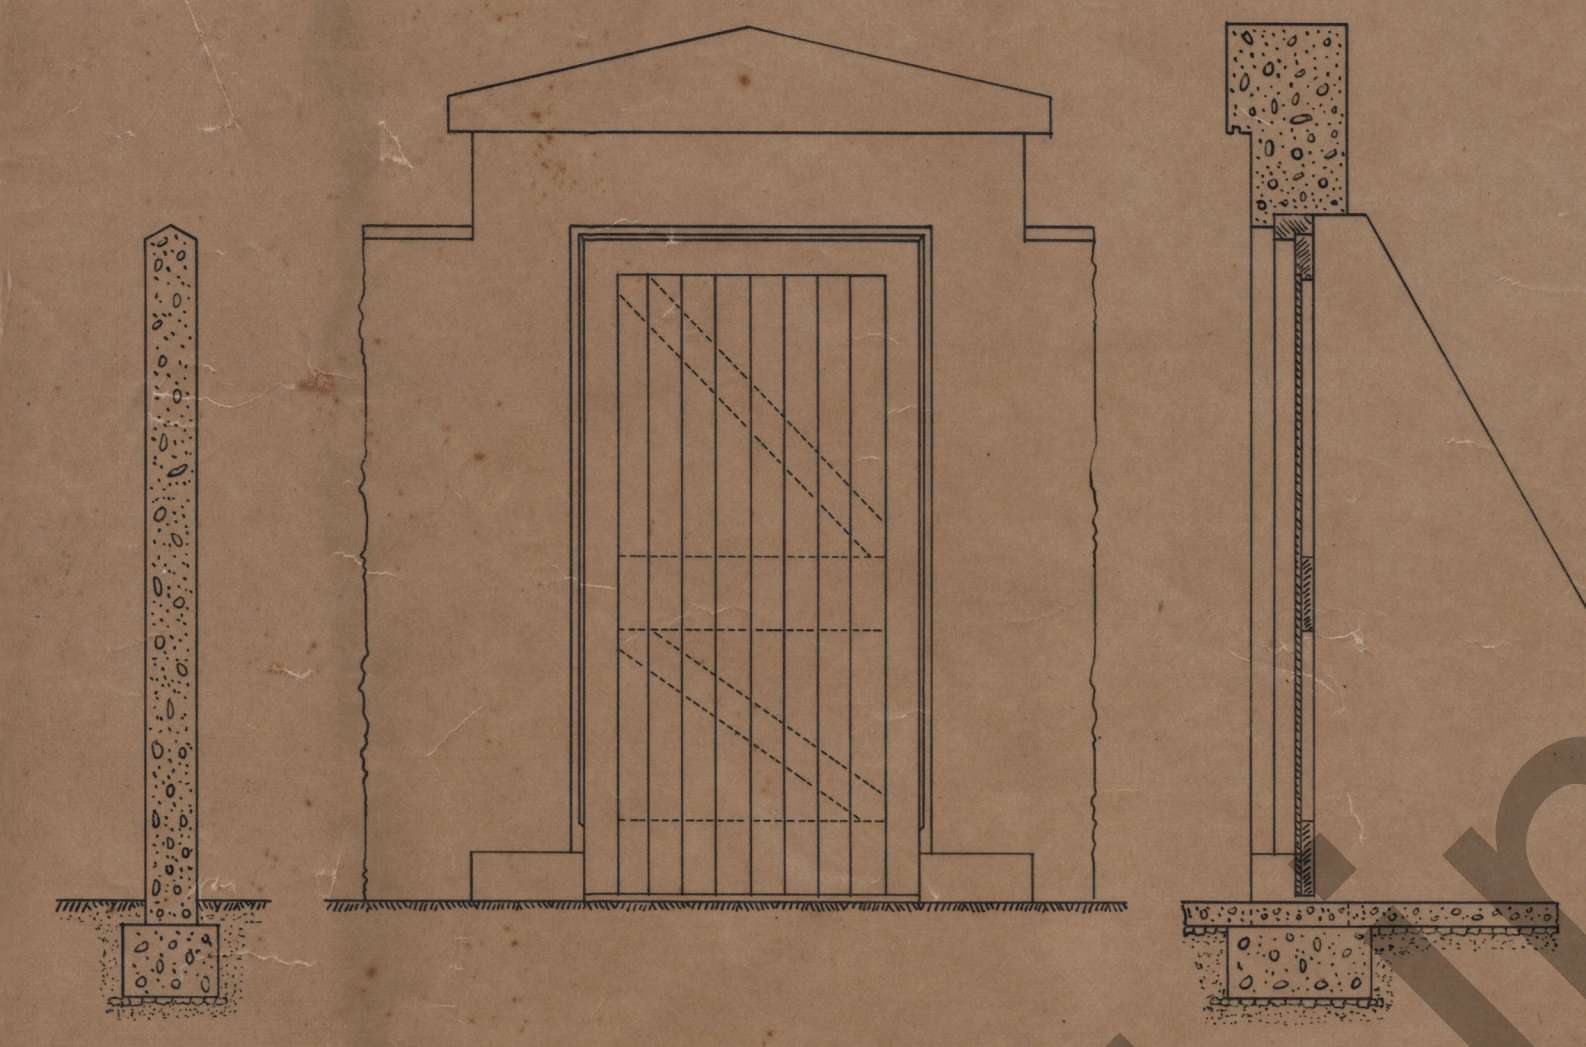

SECTION
OF · EXTERNAL
YARD WALLS


ELEVATION

SECTION
THRO' DOORWAY



PLAN

DOORS TO PASSAGES
1/2 Inch Scale

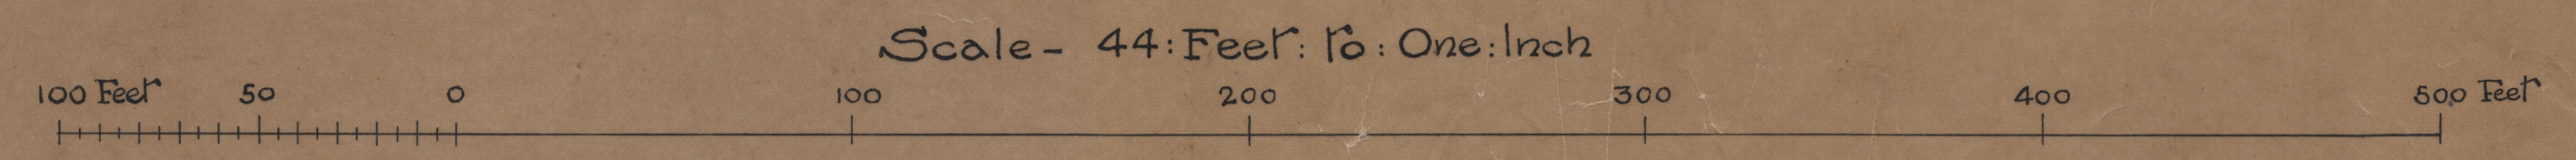

L146/117(4)




Sheet No. 5.

COUNTY · BOROUGH · COUNCIL · OF · LIMERICK
PLANS · FOR · WORKING-CLASS · DWELLINGS
BLOCK · PLAN : THE · HAYMARKET
GARRYOWEN

SCALE · 44 · FEET · TO · ONE · INCH

J. J. PEACOCKE, B.A., B.E.,
ARCHITECT,
LIMERICK. · 1912.

Reference
A - 4-Roomed House
B - 5- " "
Red Lines - New Sewers & Drains
Blue " - Water Supply Pipes

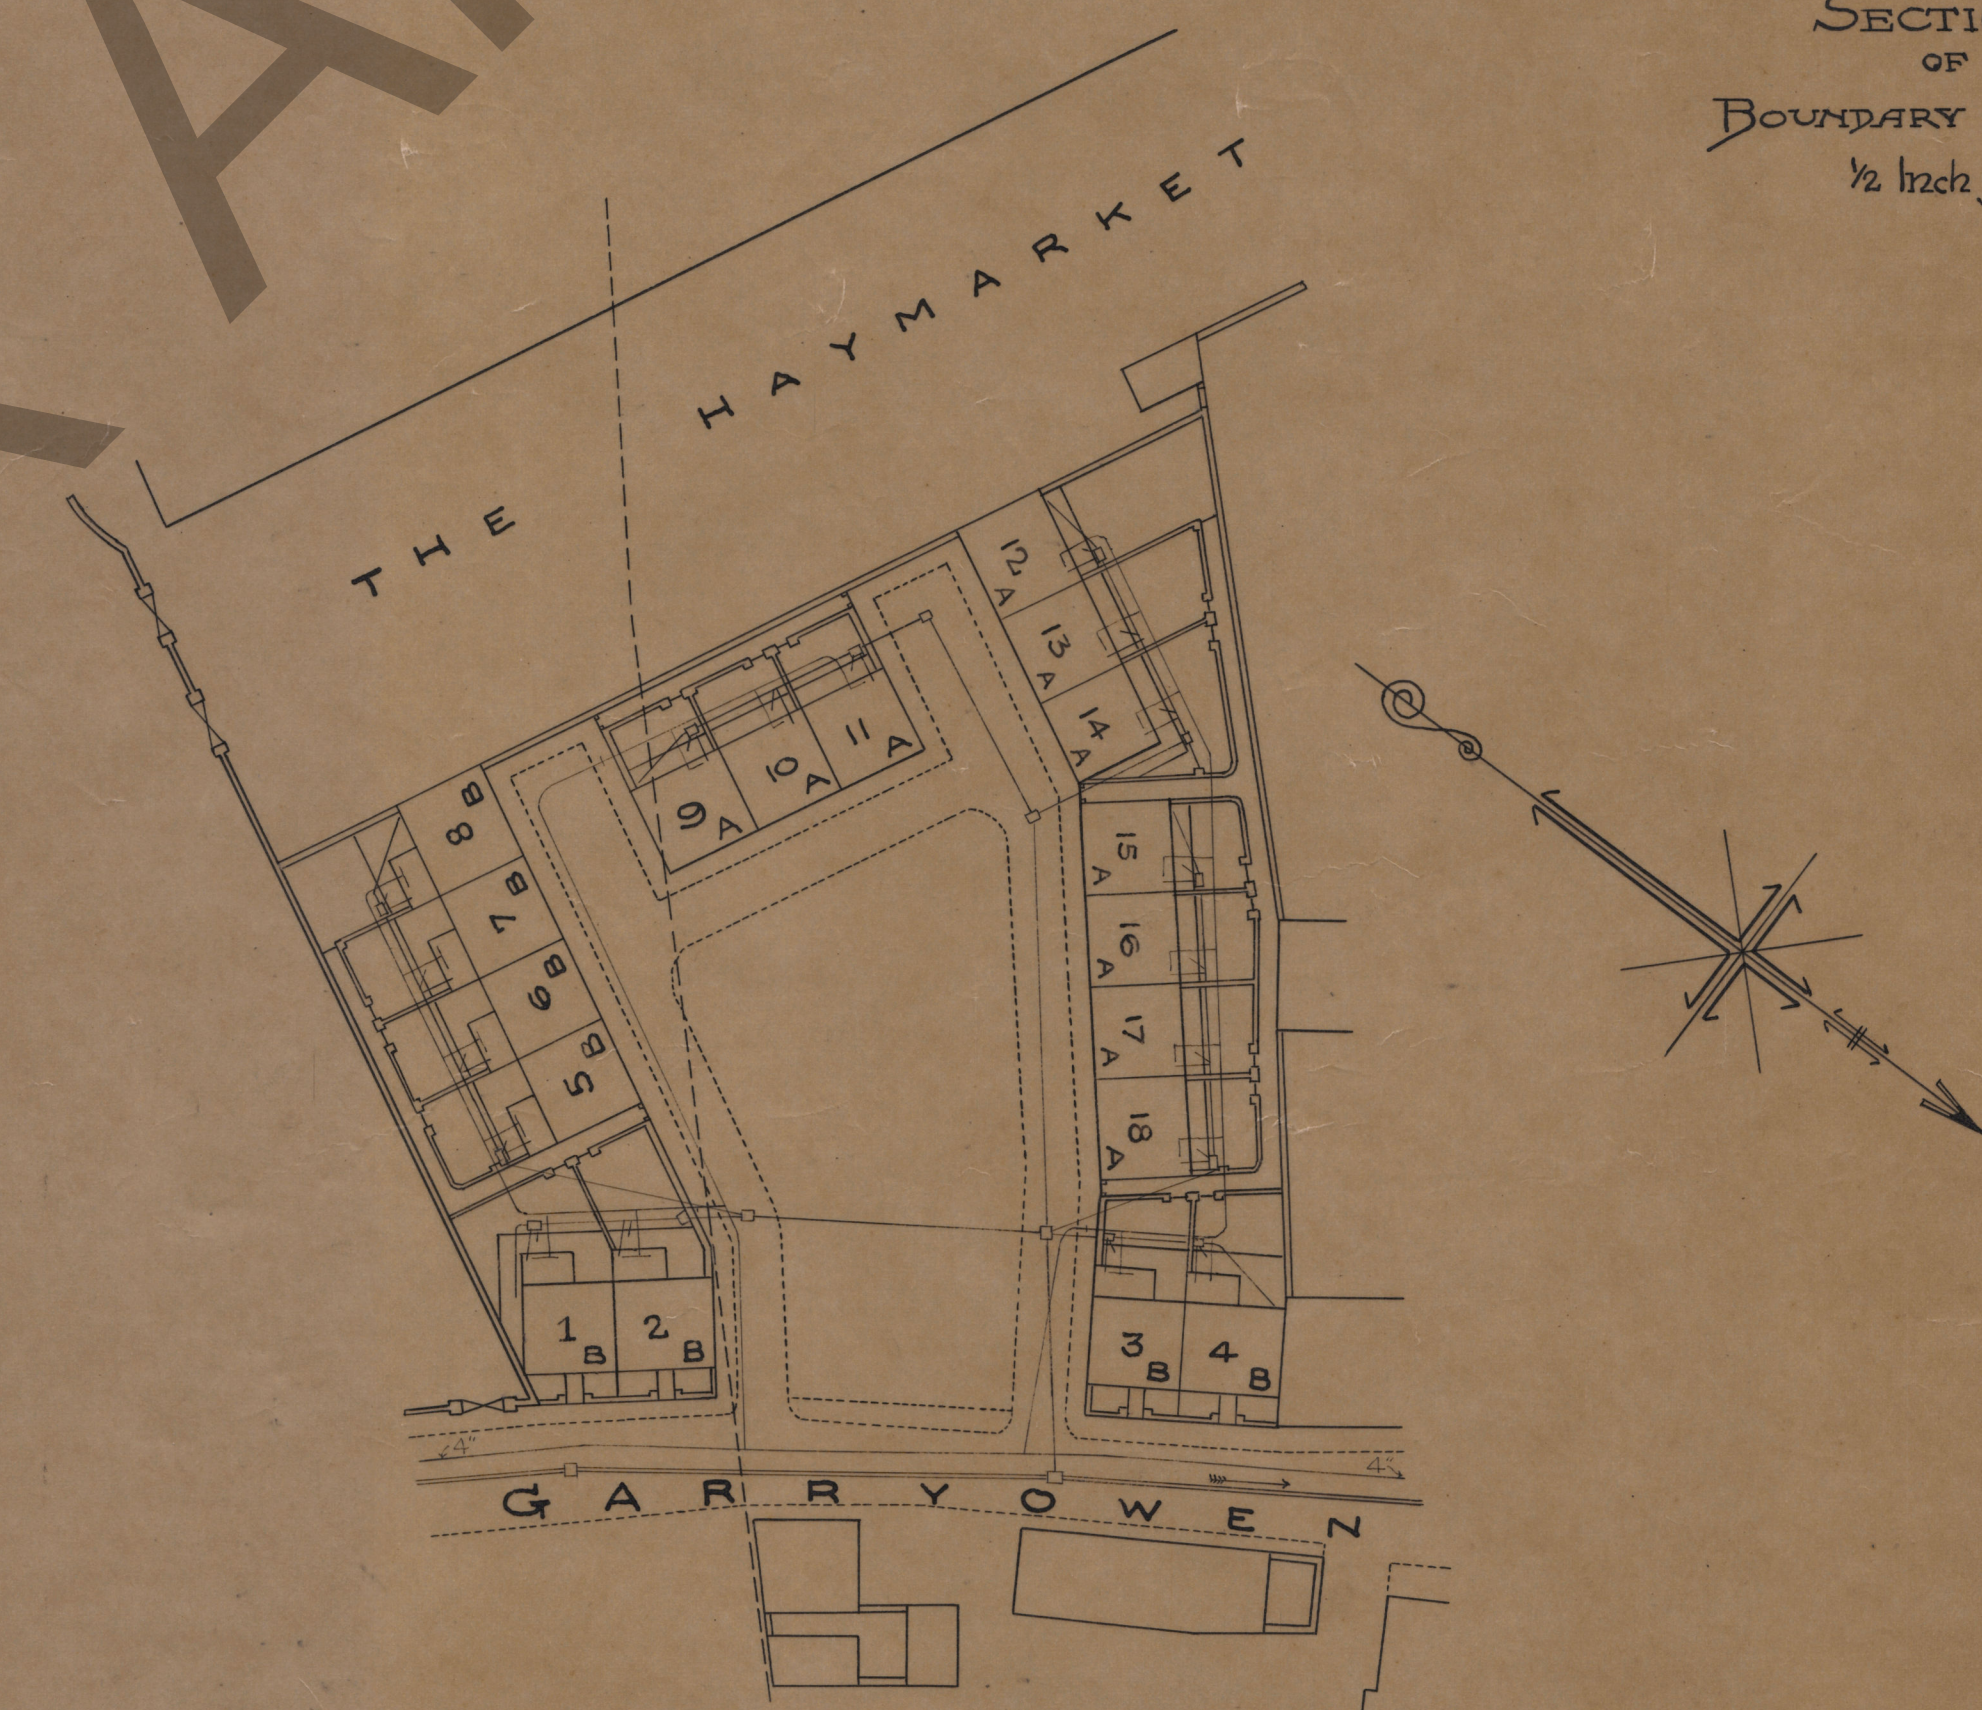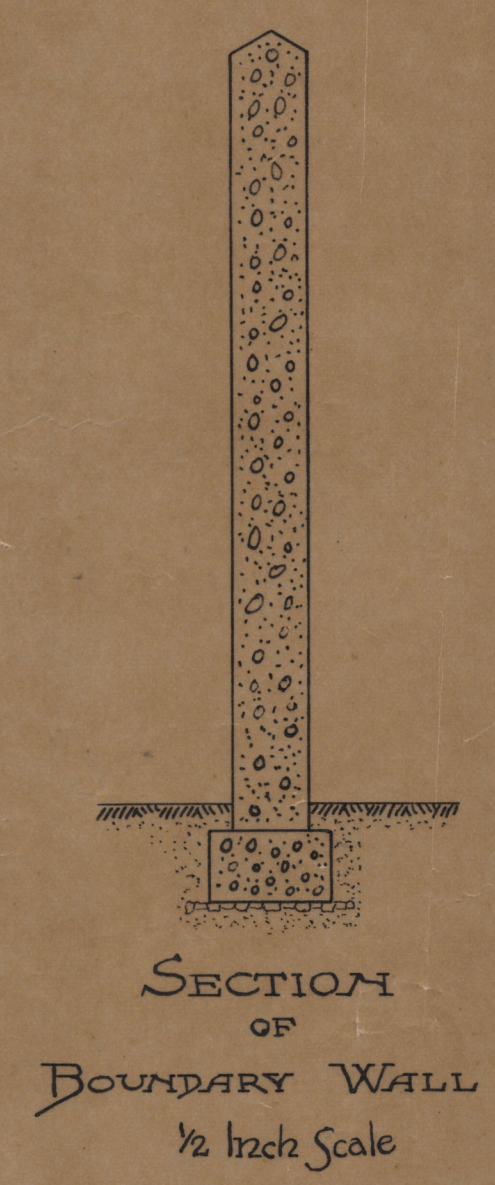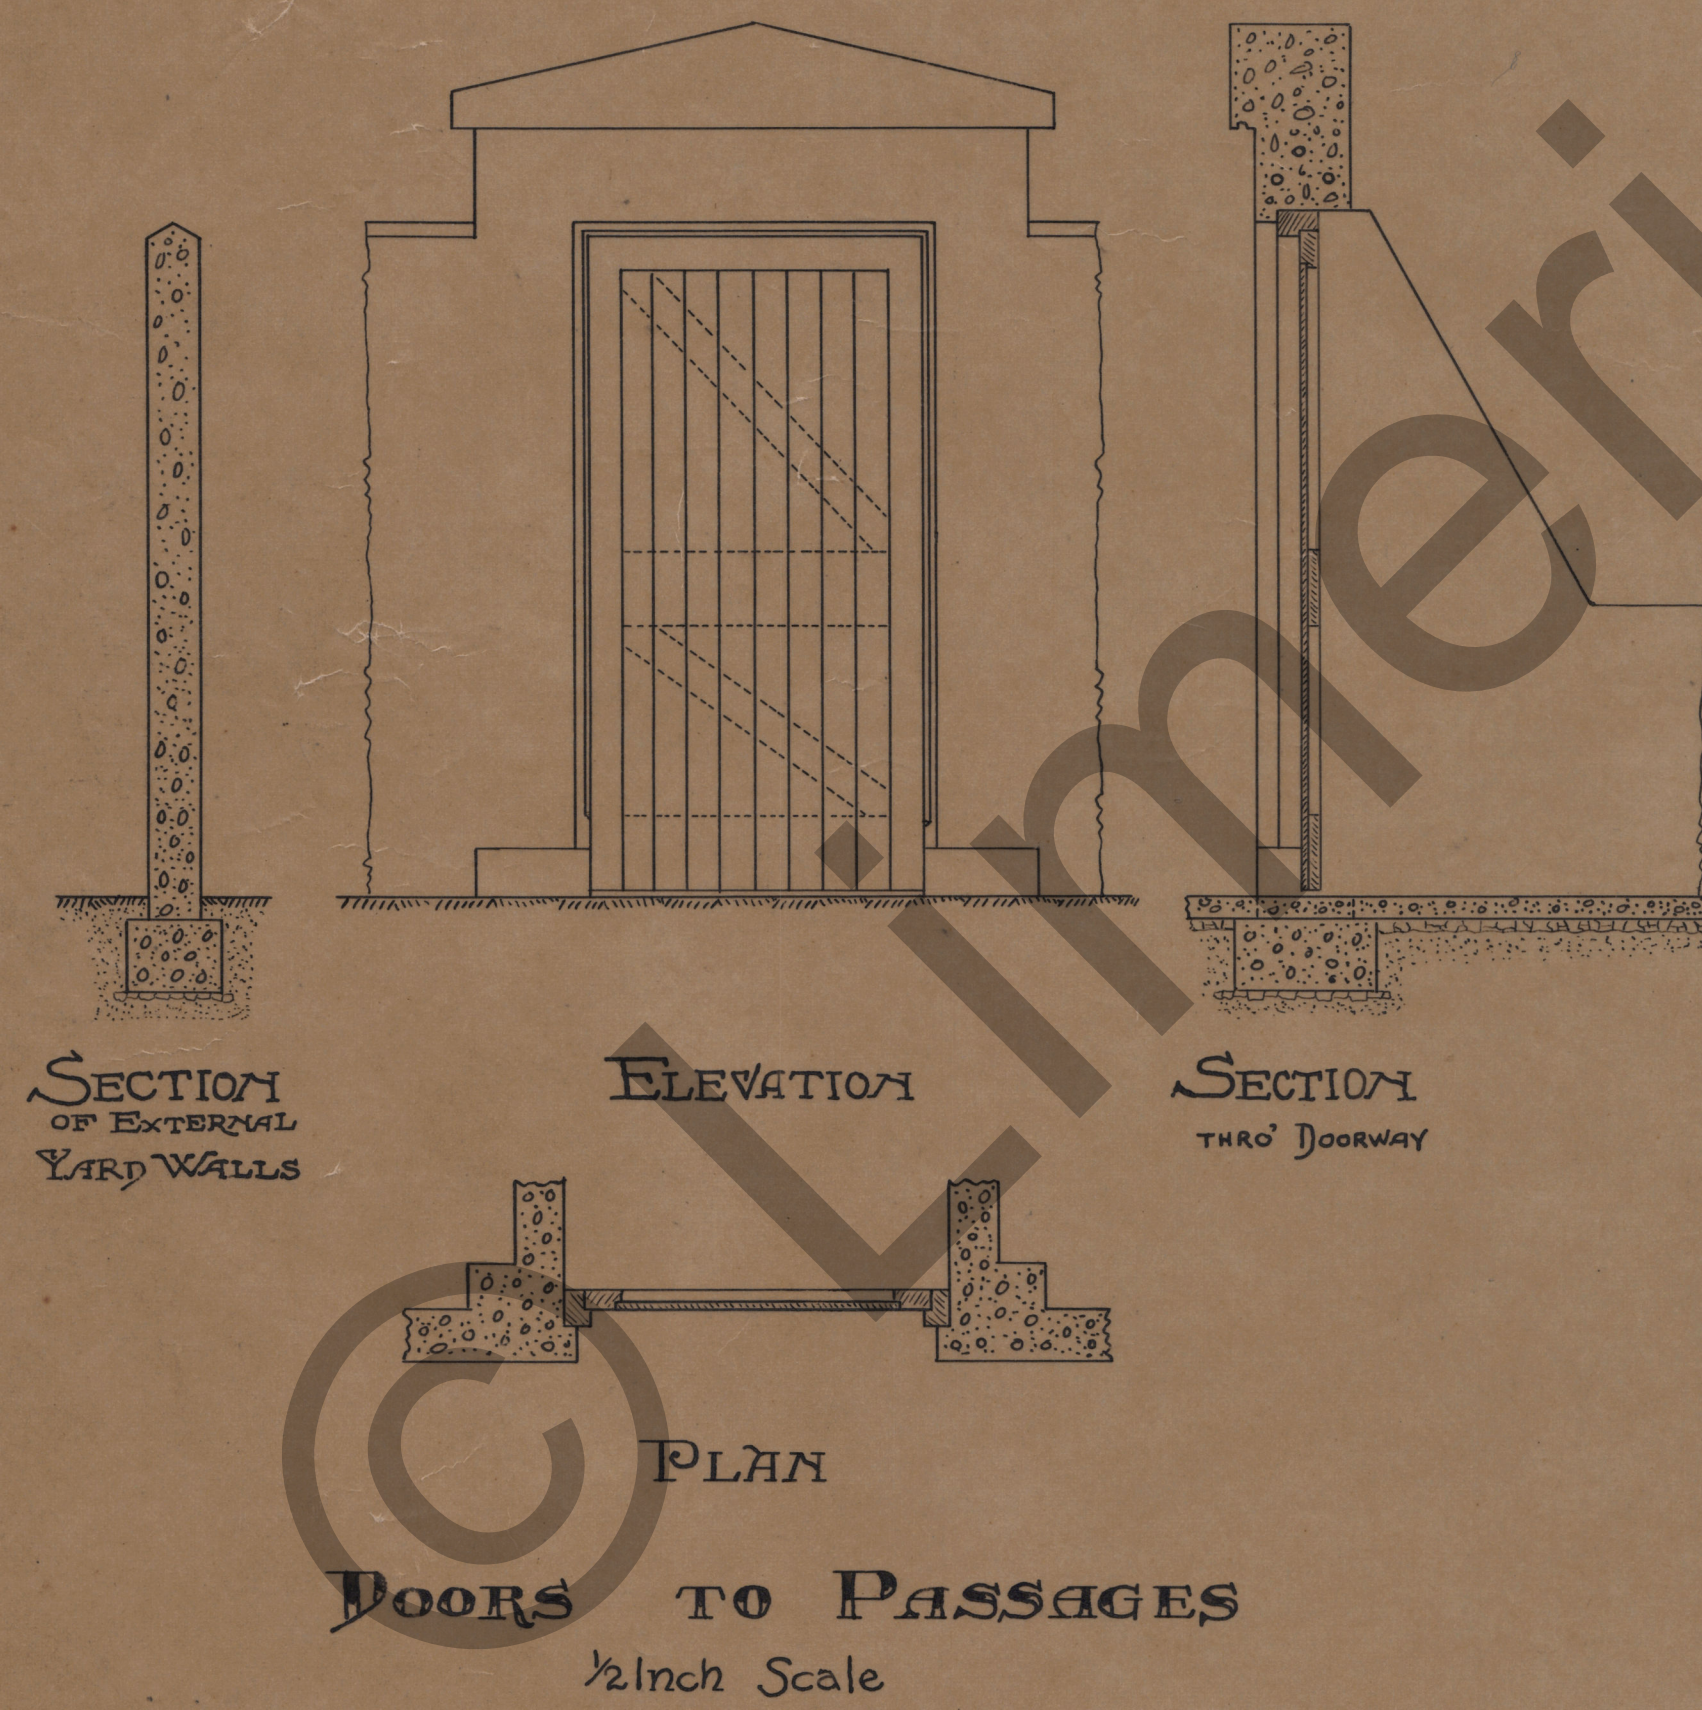

Scale - 44 Feet to One Inch

100 Feet 50 0 100 200 300 Feet

COUNTY BOROUGH COUNCIL OF LIMERICK
PLANS FOR WORKING-CLASS DWELLINGS
BLOCK PLAN: THE HAYMARKET
GARRYOWEN


SCALE 44 FEET TO ONE INCH

J. J. PEACOCKE, B.A., B.E.,
ARCHITECT,
LIMERICK. 1912.


- Reference
A - 4-Roomed House
B - 5- " "
Red Lines - New Sewers & Drains
Blue " - Water Supply Pipes



SECTION OF ROADWAYS AND FOOTPATHS
1/4 inch Scale

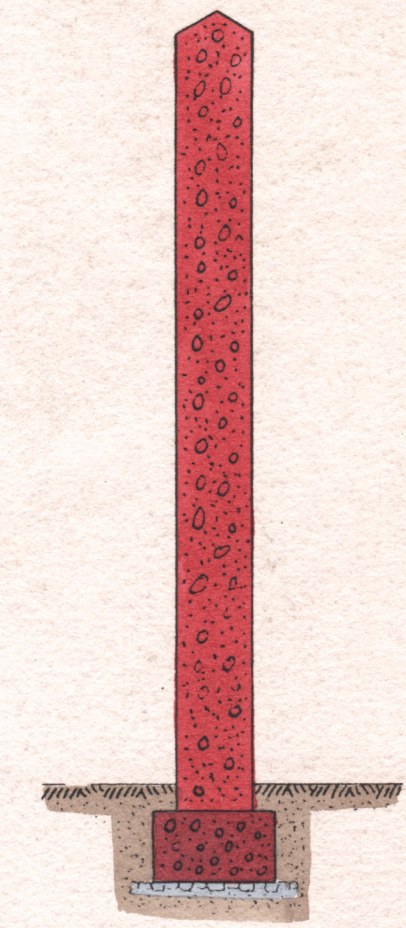


SECTION OF
BOUNDARY WALL
1/2 inch Scale

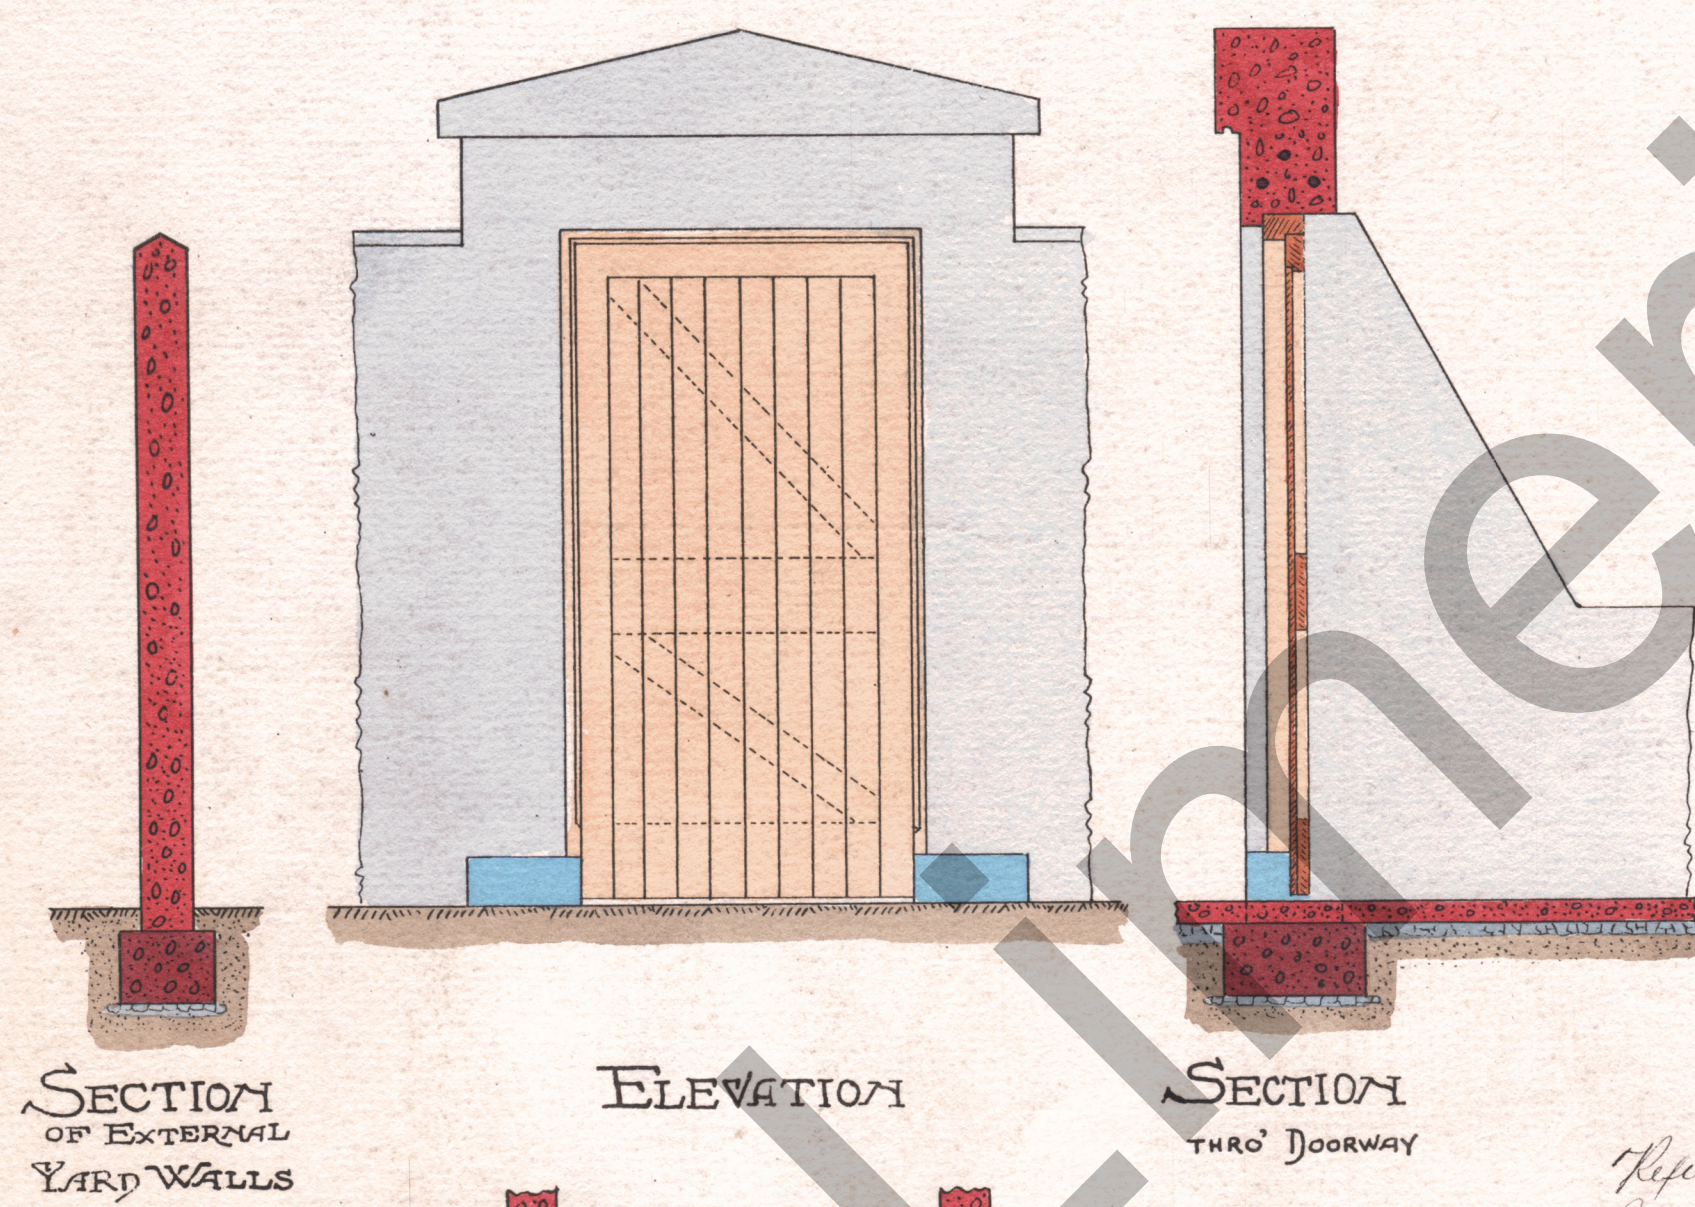

SECTION
OF EXTERNAL
YARD WALLS


ELEVATION

SECTION
THRO' DOORWAY

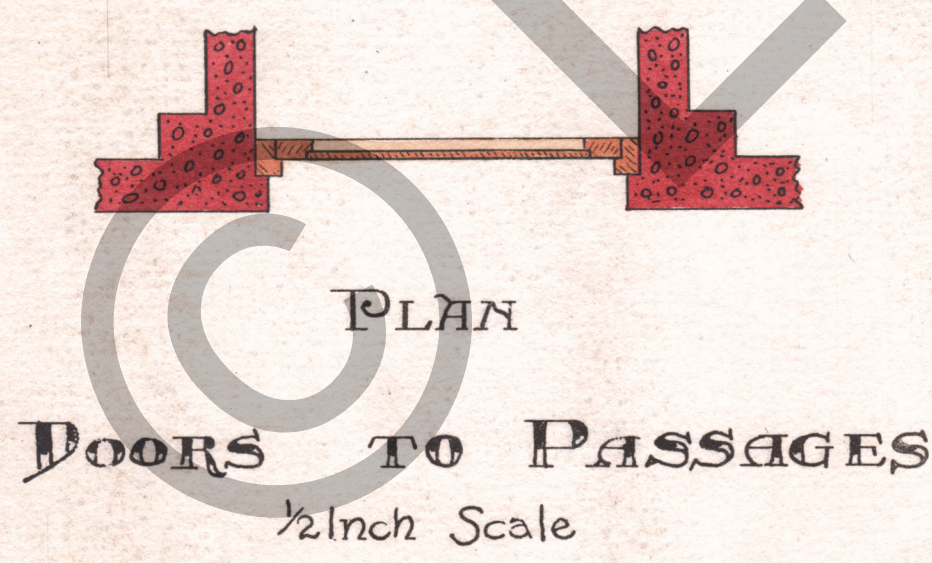

PLAN
DOORS TO PASSAGES
1/2 inch Scale

Approved to me Contract Bond of
Contractors Daniel Sullivan & Sons Limited
Dated 9th August 1912
Daniel Sullivan

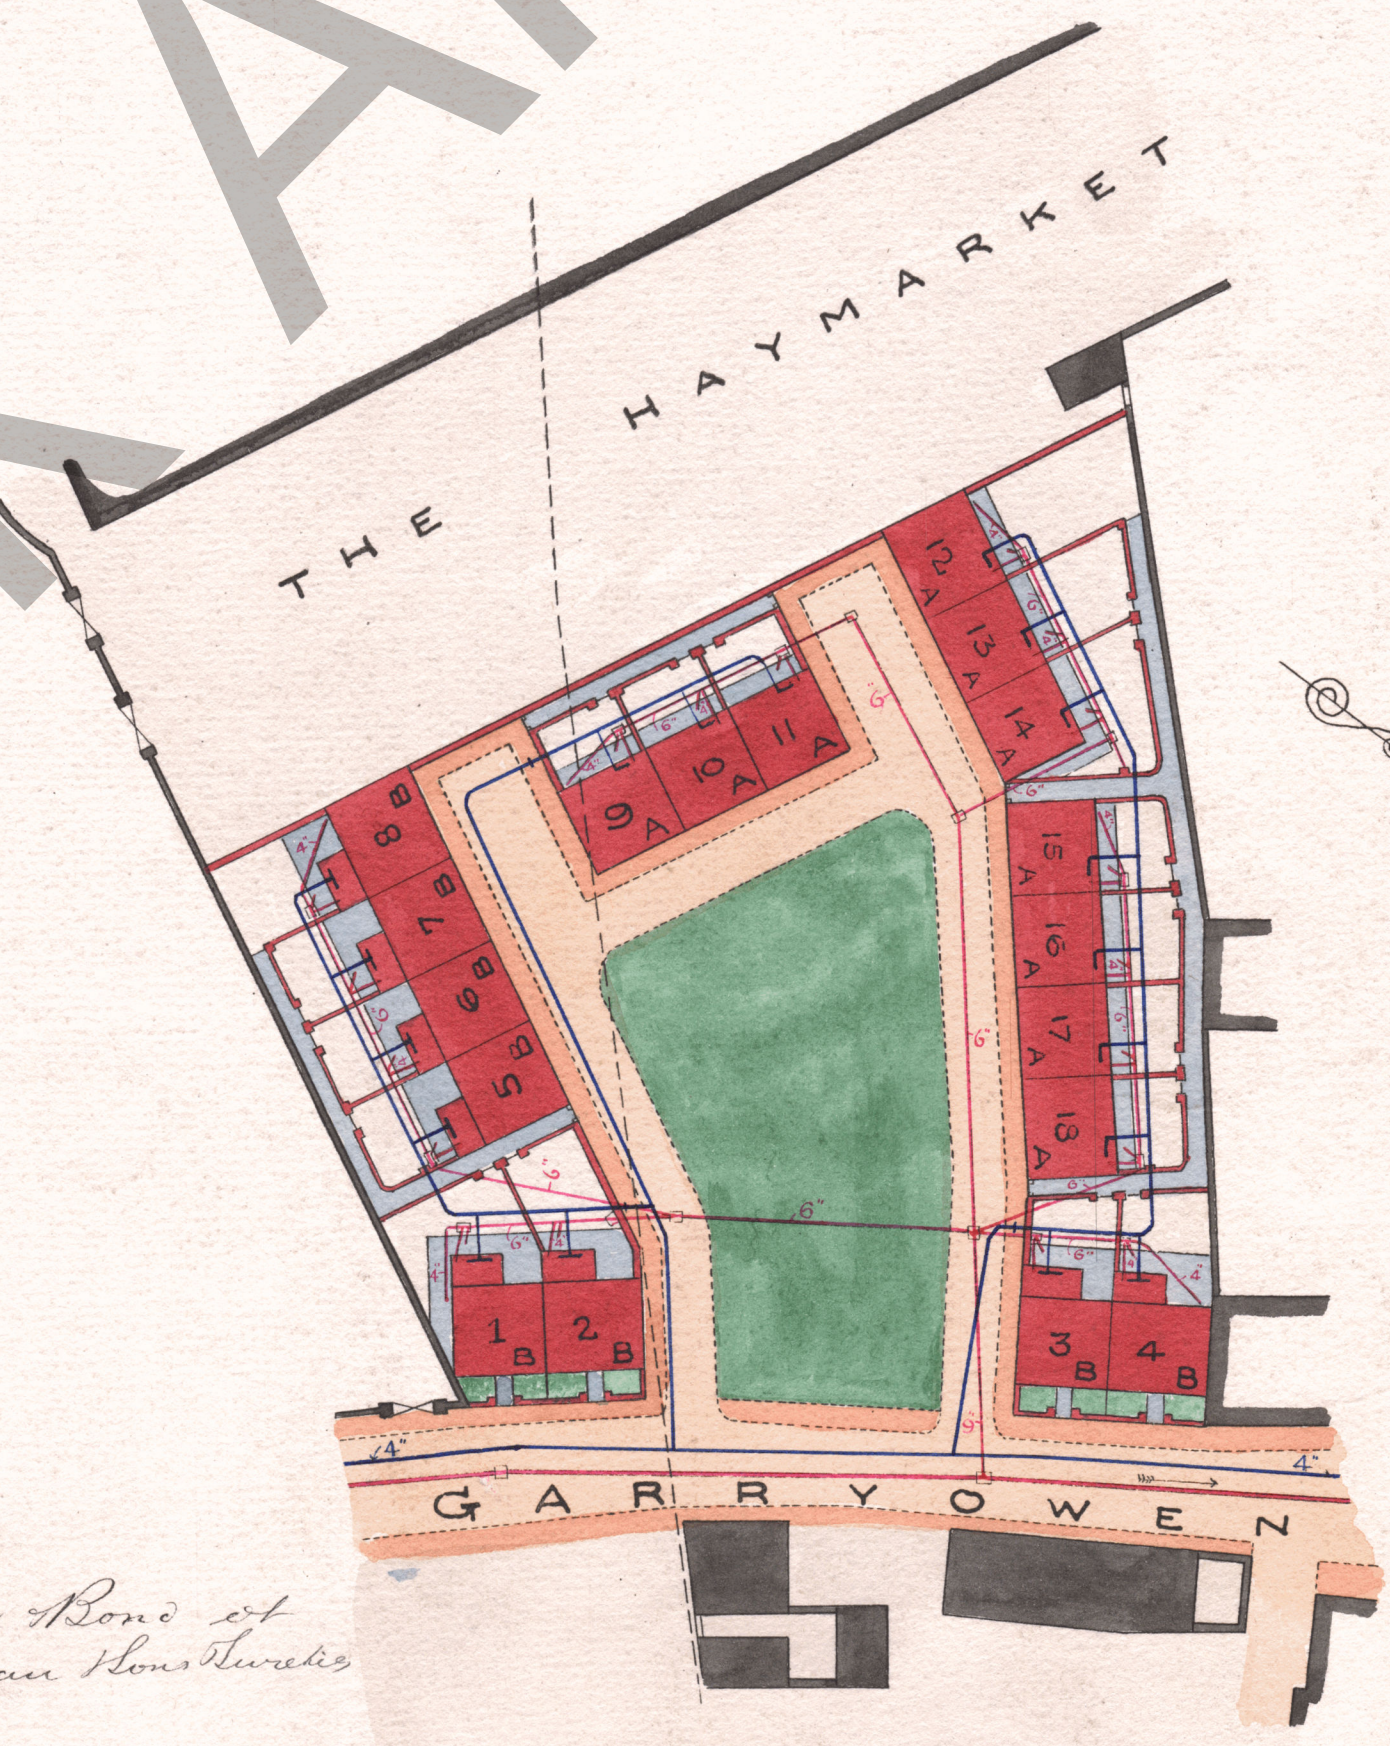

Scale - 44 Feet to One Inch
100 Feet 50 0 100 200 300 Feet

J. J. Peacocke
3rd April 1912

COUNTY · BOROUGH · COUNCIL · OF · LIMERICK
 PLANS · FOR · WORKING-CLASS · DWELLINGS
 BLOCK · PLAN · PROSPECT · HILL
 BALLINACURRA · ROAD


SCALE · 44 · FEET · TO · ONE · INCH

J. J. PEACOCKE, B.A., B.E.,
 ARCHITECT,
 LIMERICK. · 1912.

- Reference**
 A - 4-Roomed House.
 B - 5- " "
 Red Lines - New Sewers & Drains.
 Brown " - Existing "
 Blue " - Water Supply Pipes.

*Referred to in Contract & Bond of Contractor
 Joseph Connolly and Sonnetes
 Dated 8th day of August 1912
 Joseph Connolly*


*John Clancy
 John O'Neill*

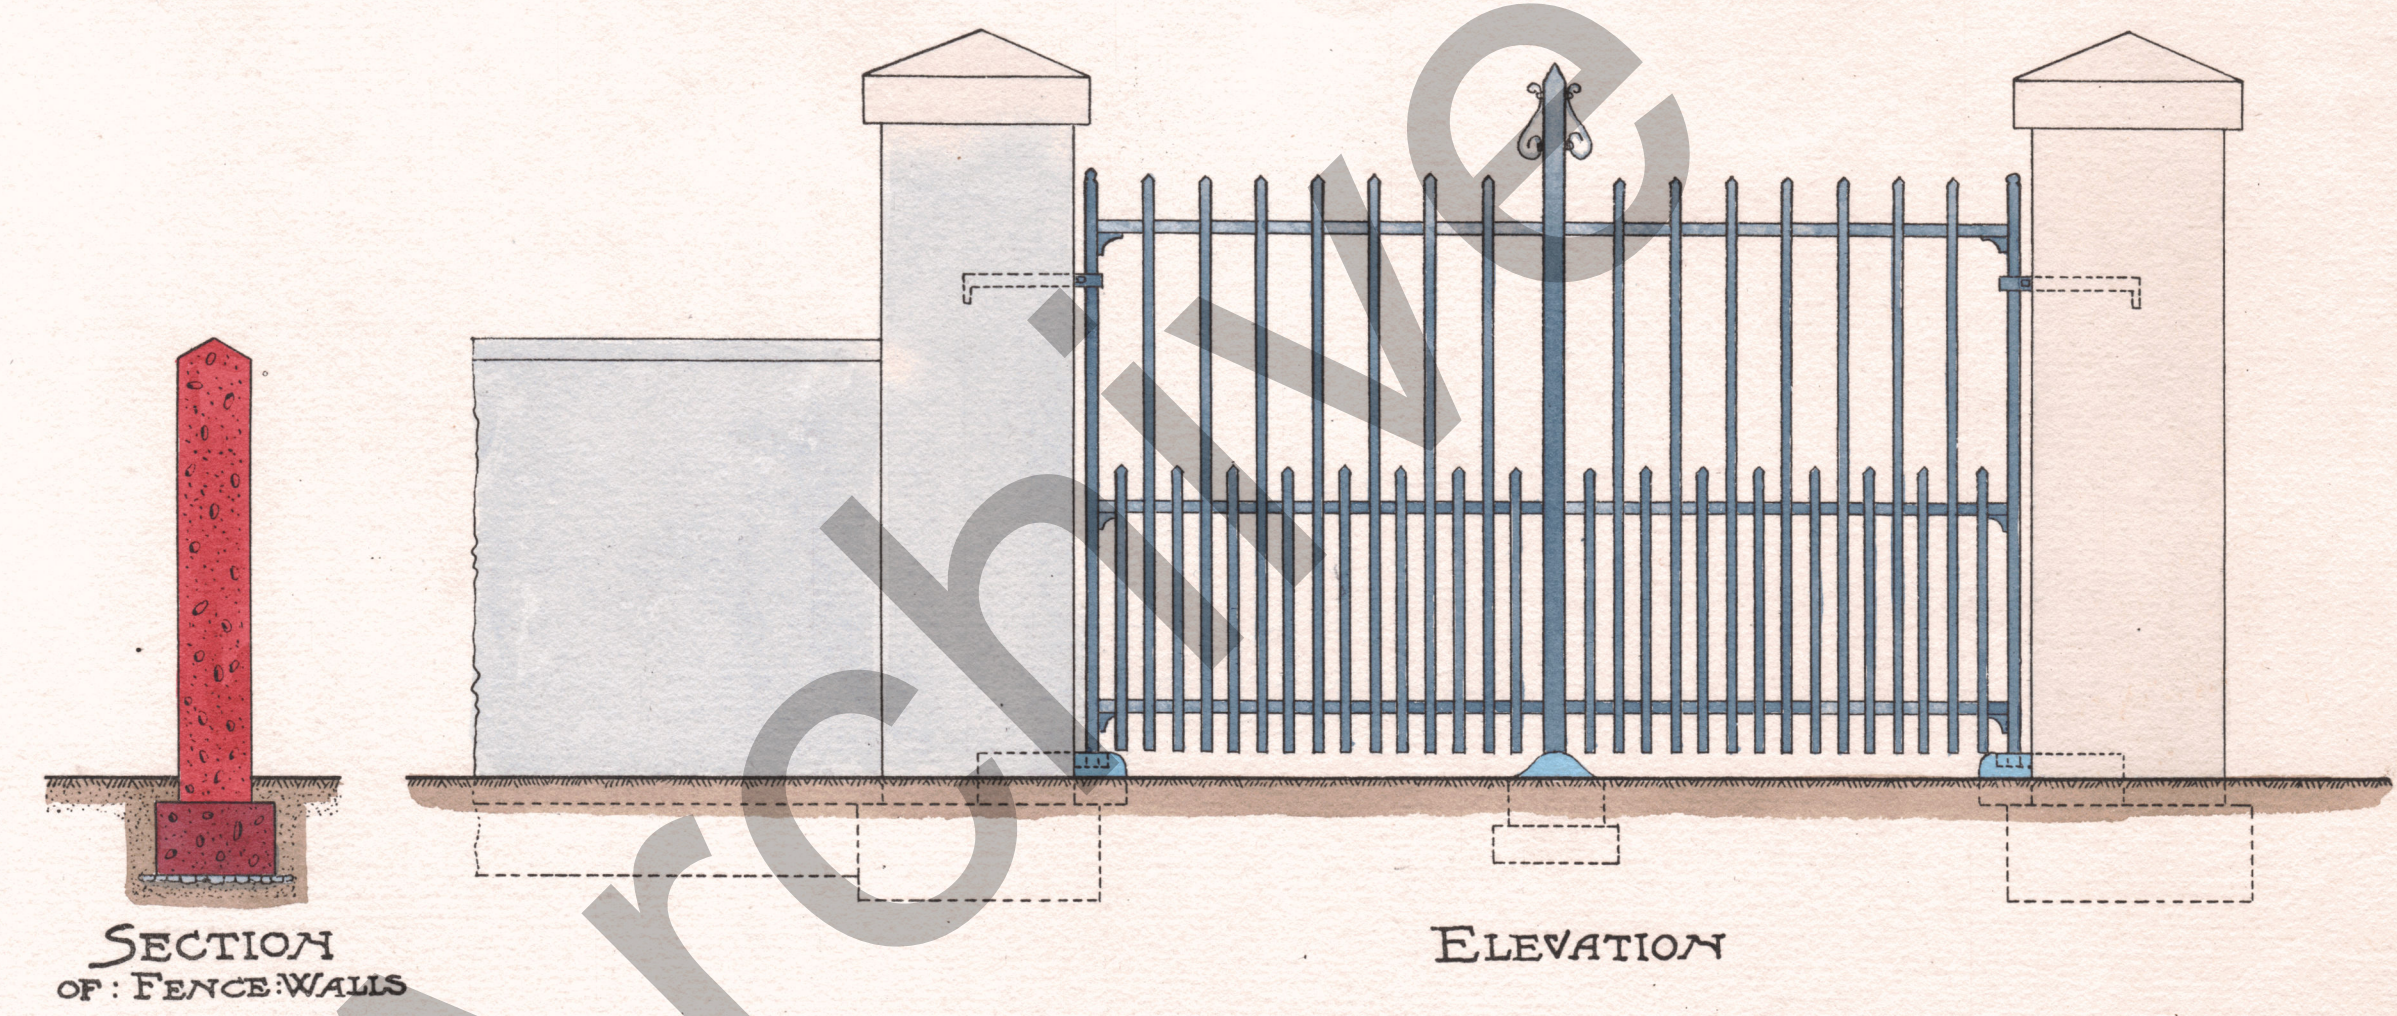


SECTION OF FENCE WALLS

ELEVATION

GATES AND FENCE WALLS
 1/2 Inch Scale

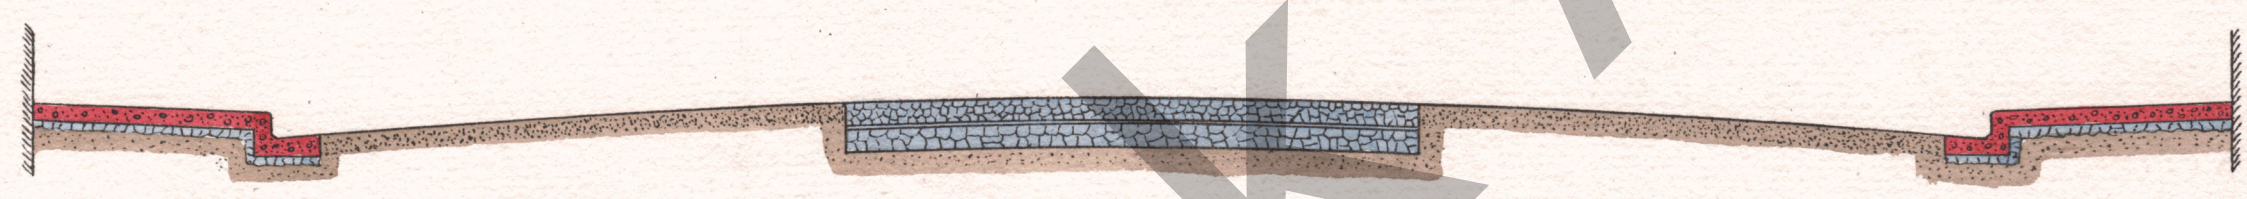


SECTION OF ROADWAYS AND FOOTPATHS
 1/4 Inch Scale

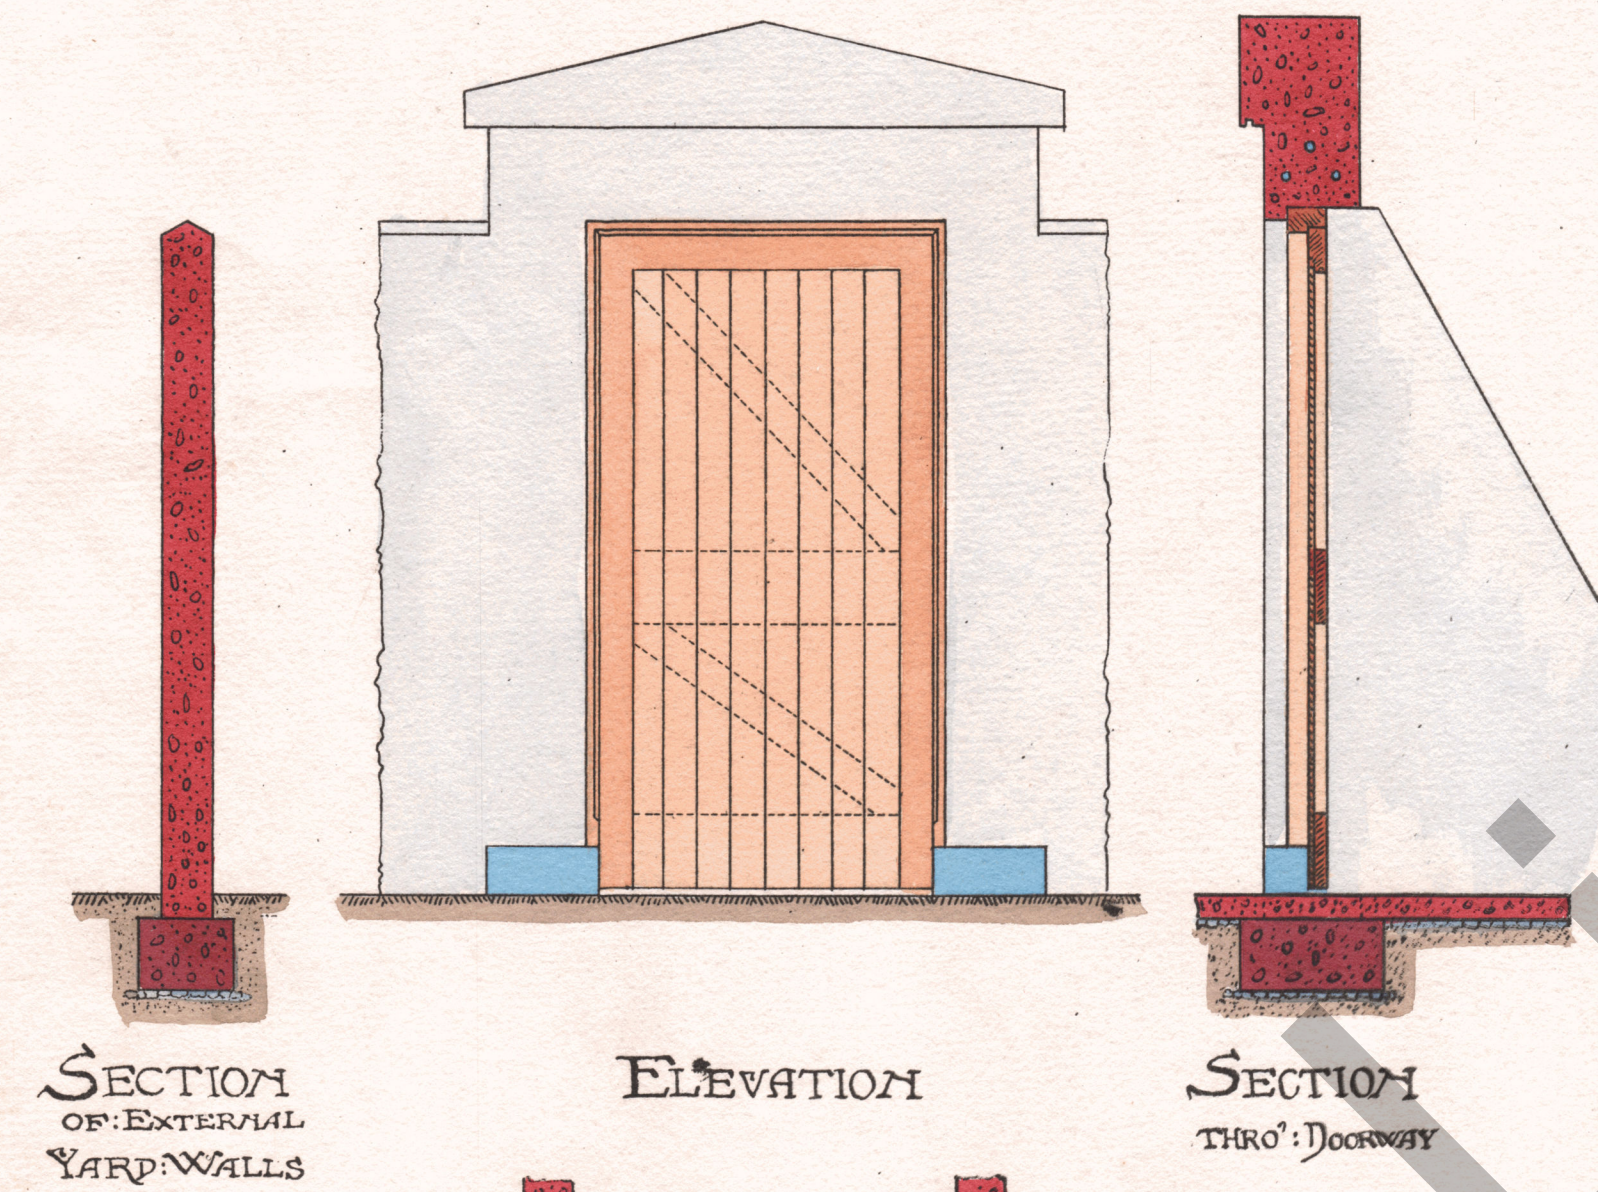

SECTION OF EXTERNAL YARD WALLS



ELEVATION

SECTION THRO' DOORWAY

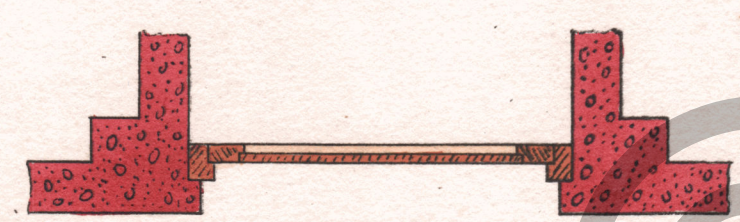

PLAN

DOORS TO PASSAGES
 1/2 Inch Scale







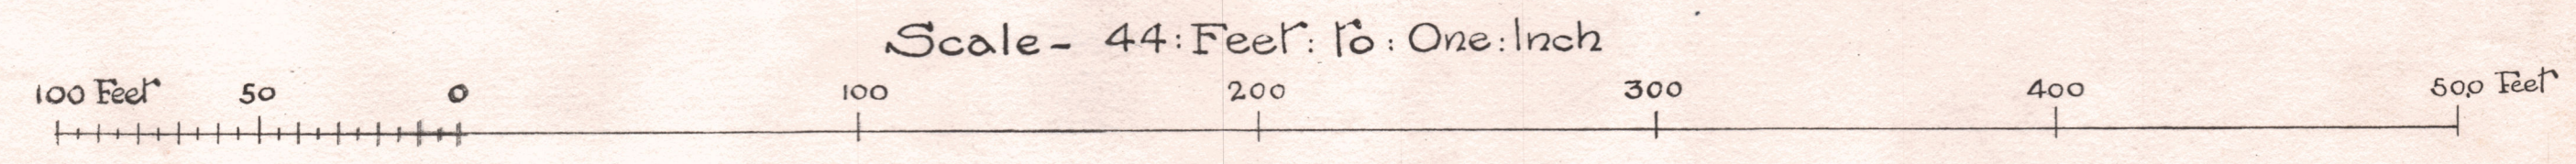
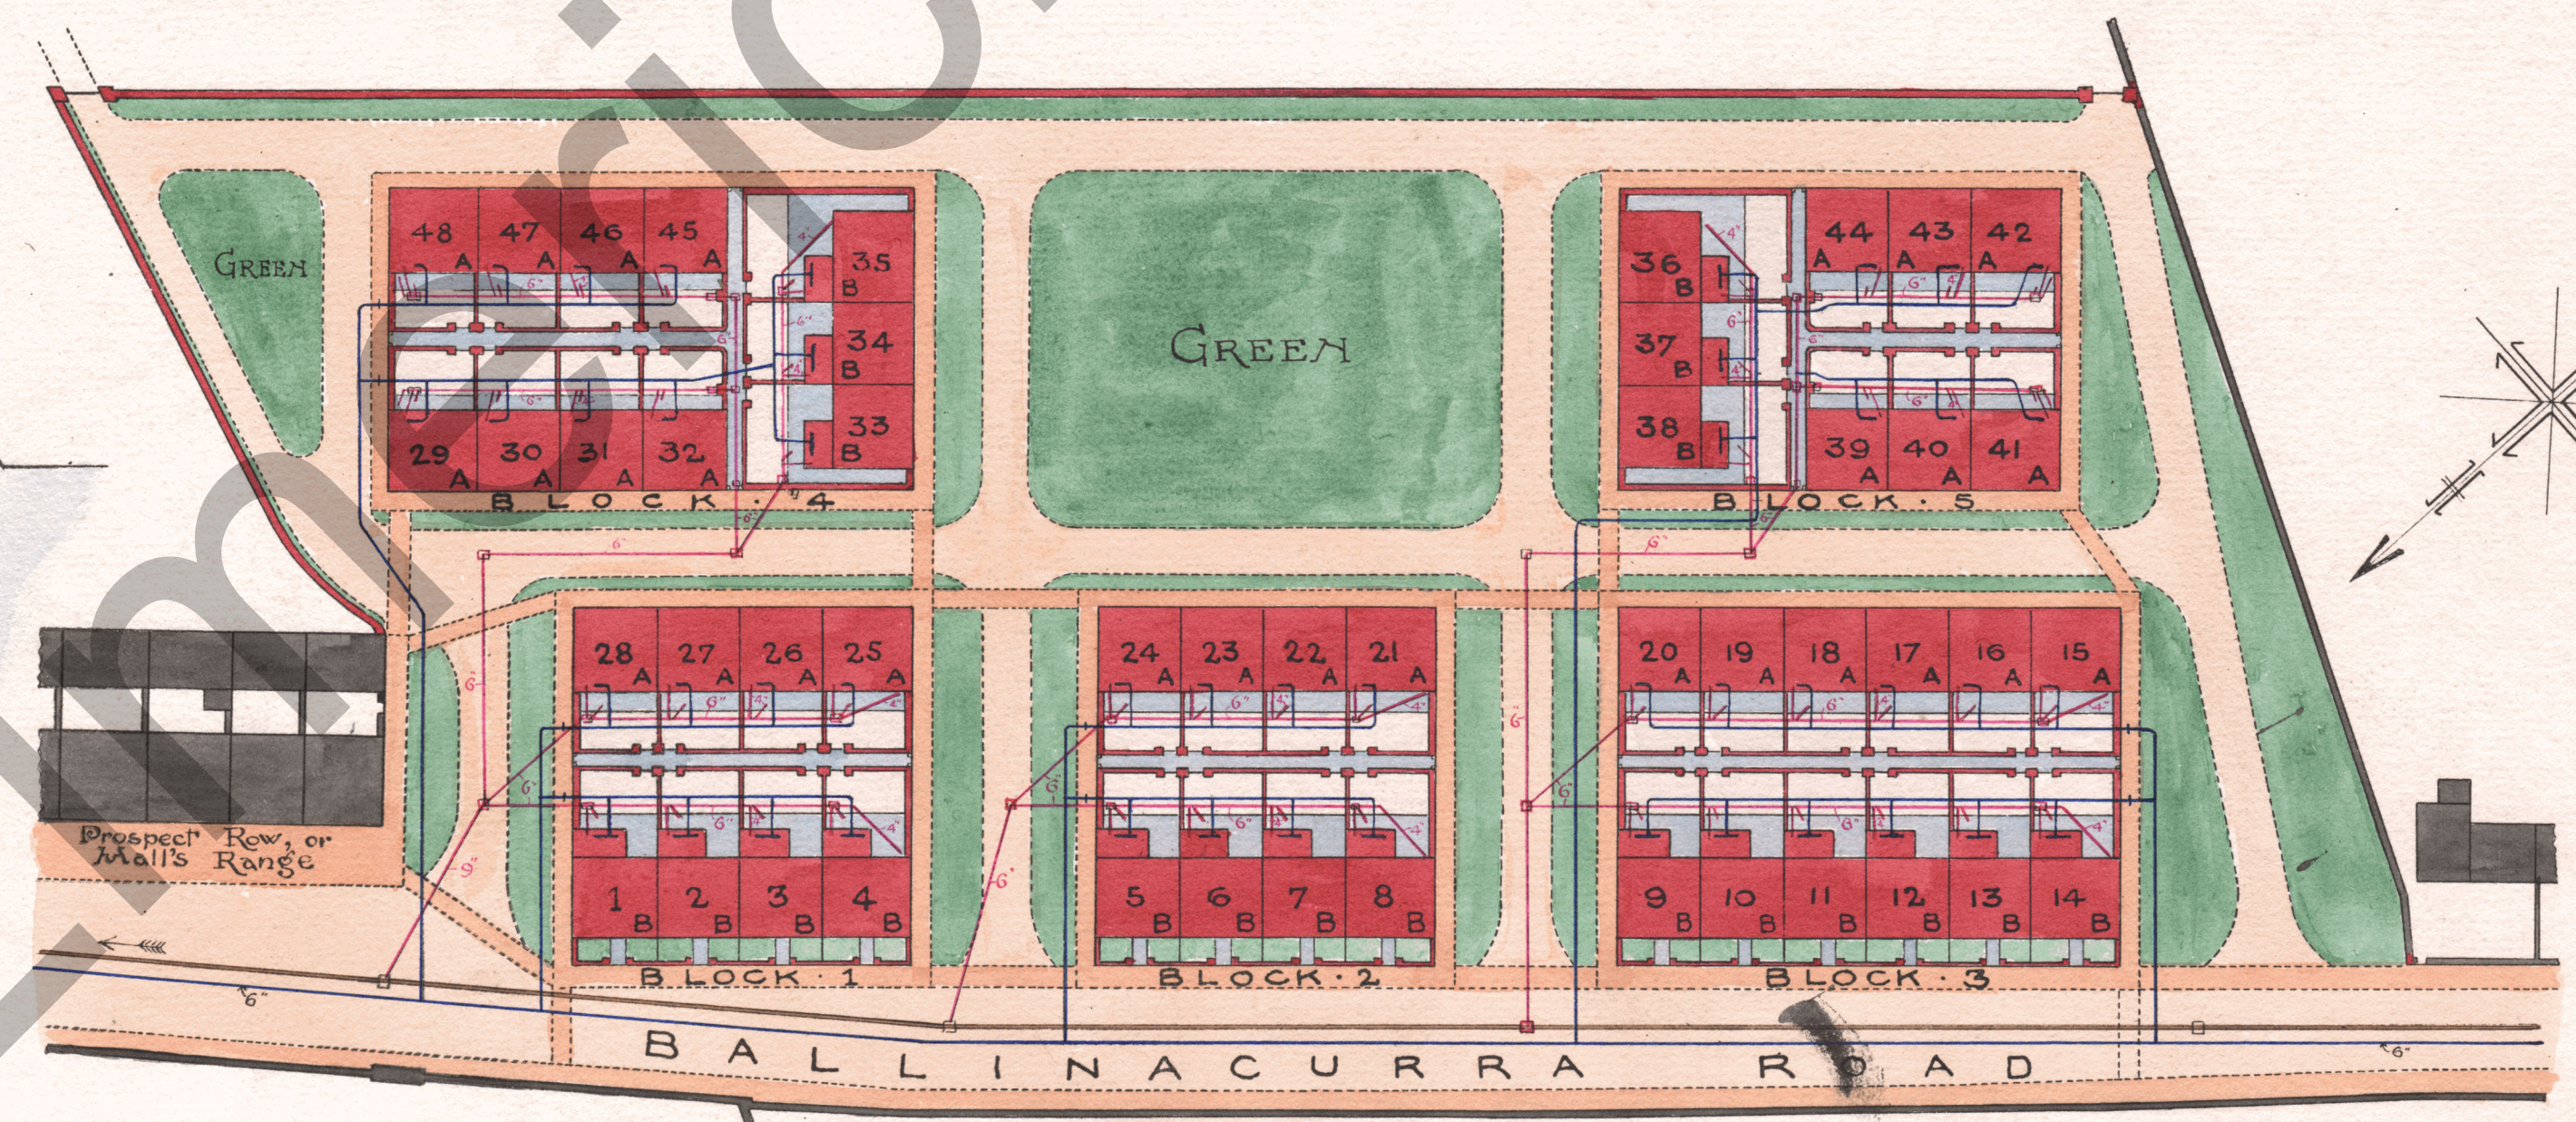


*J. J. Peacocke
 3rd April 1912*

COUNTY · BOROUGH · COUNCIL · OF · LIMERICK
PLANS · FOR · WORKING-CLASS · DWELLINGS
DETAILS

SCALE · 2 · FEET · TO · ONE · INCH

J. J. PEARCOCKE, B.A., B.E.,
ARCHITECT,
LIMERICK. 1912.

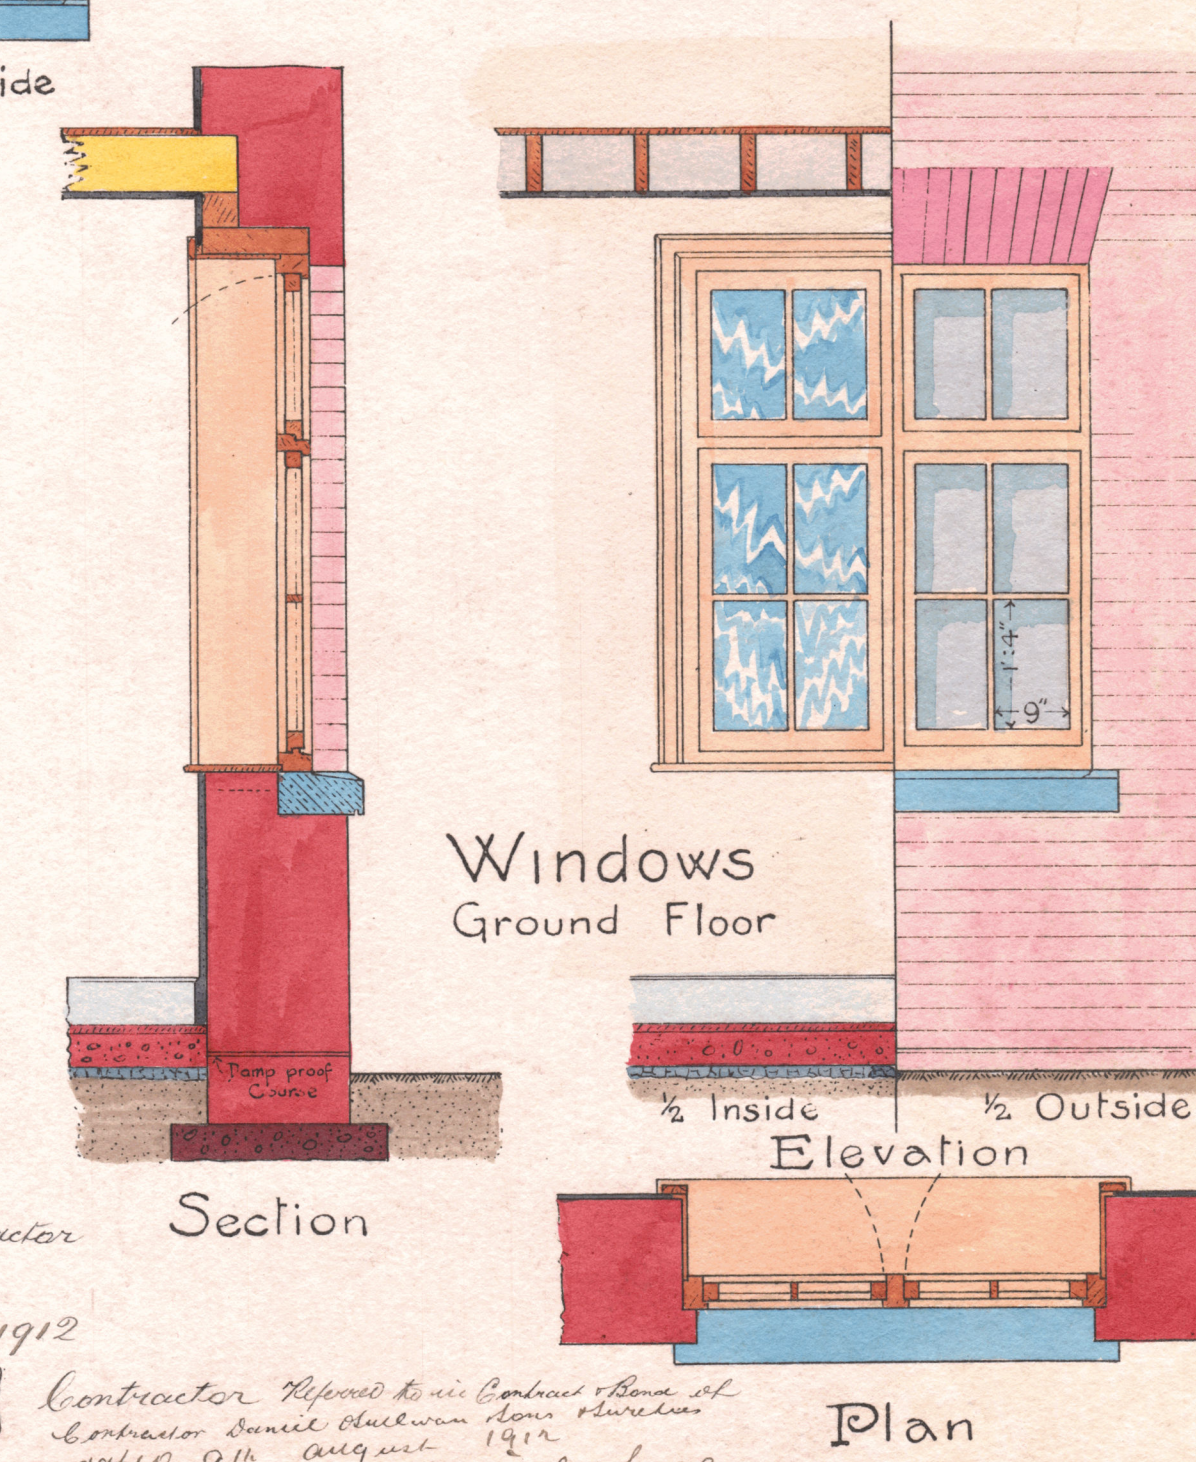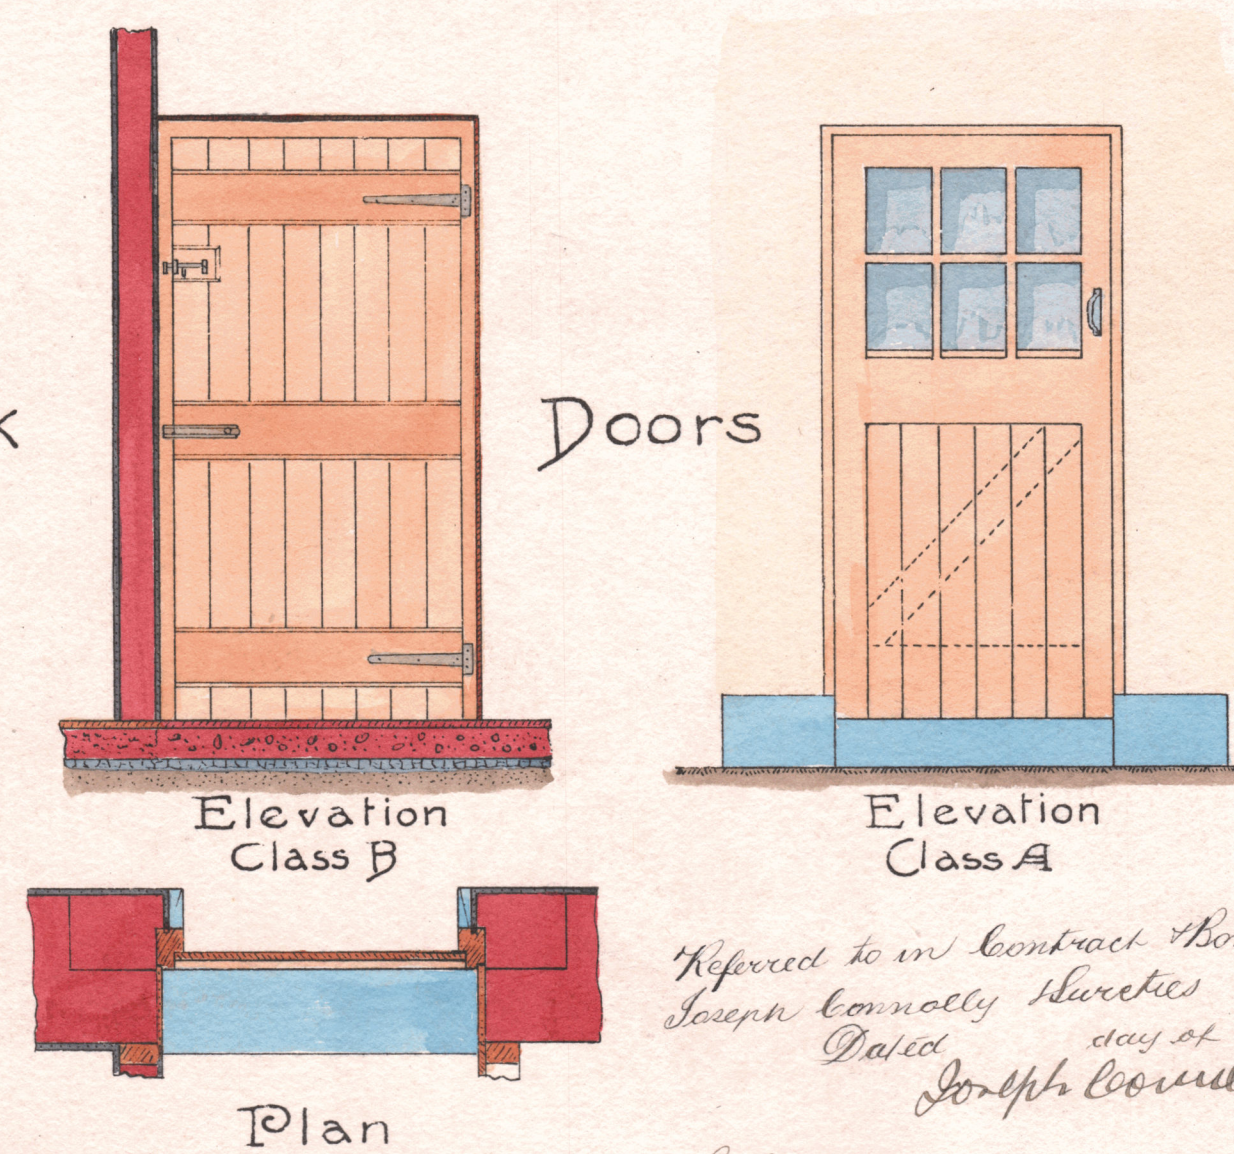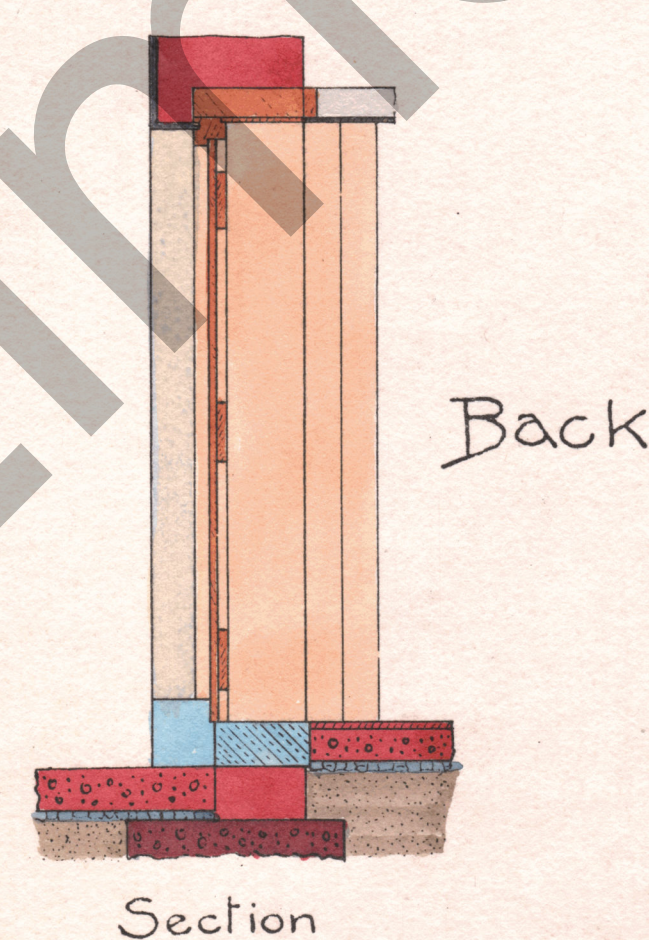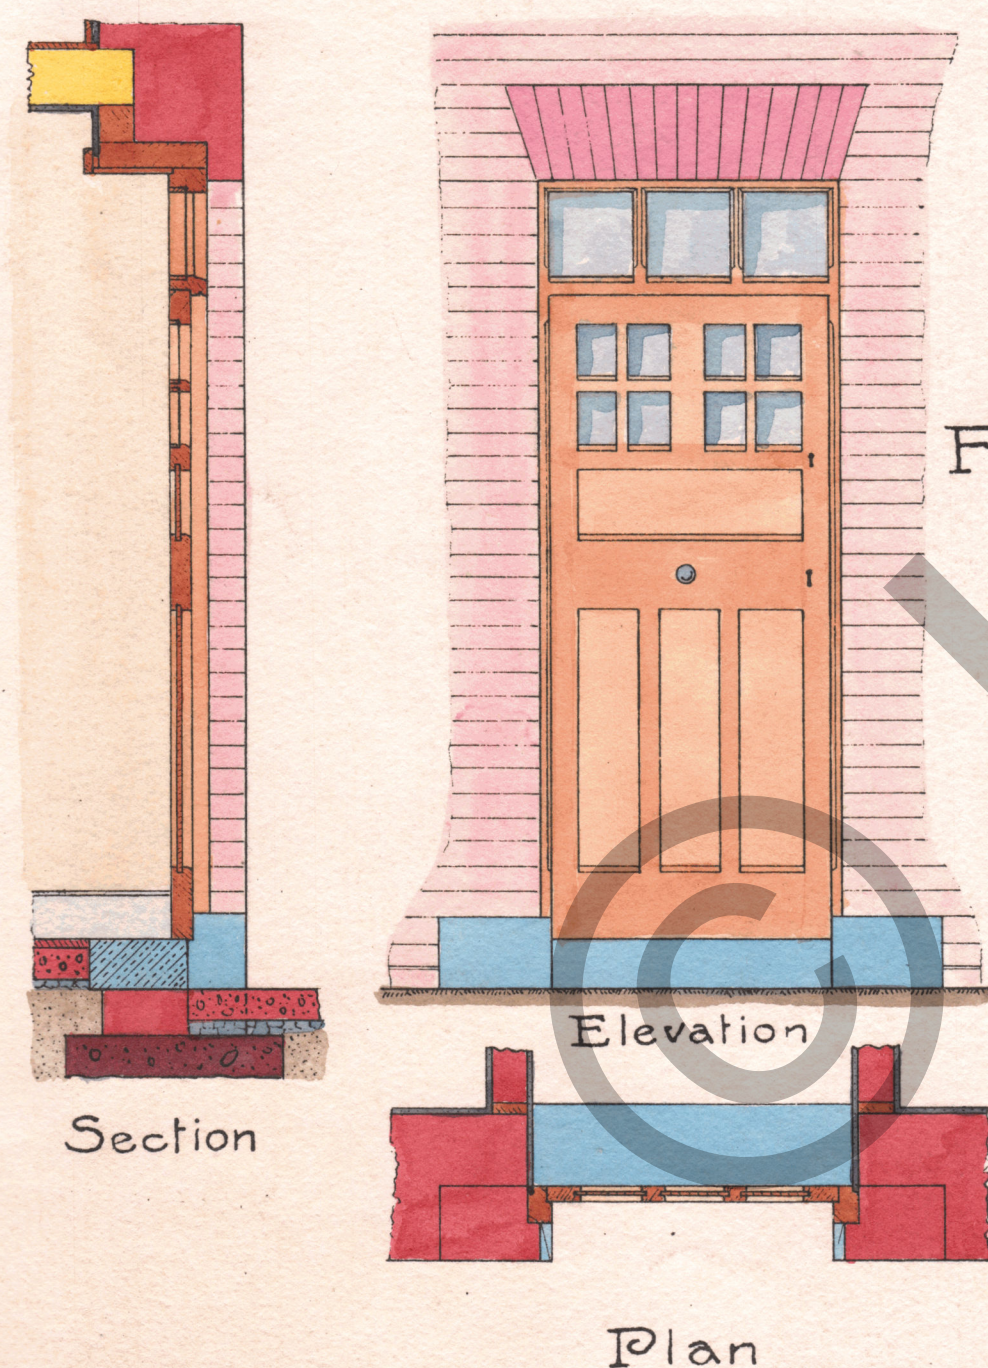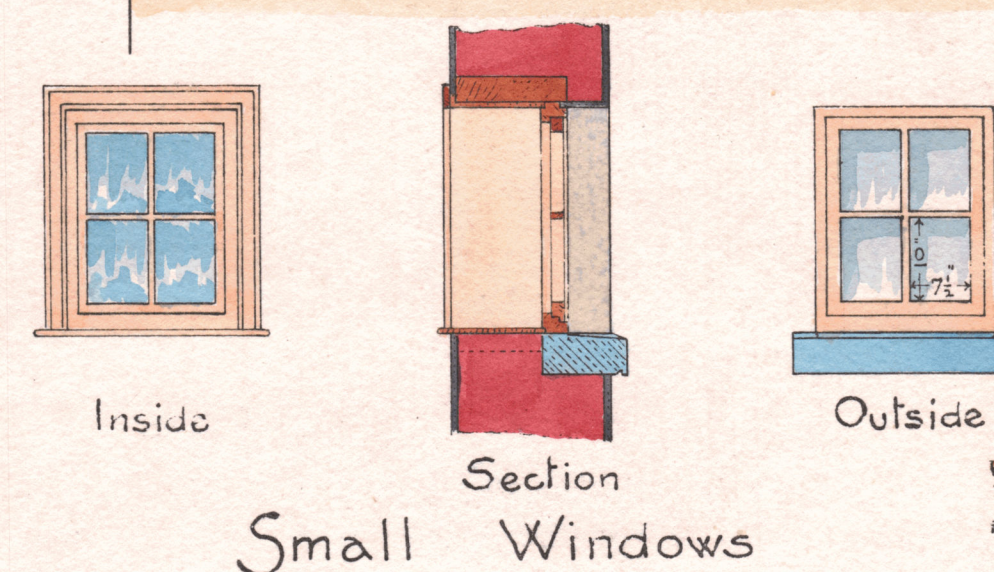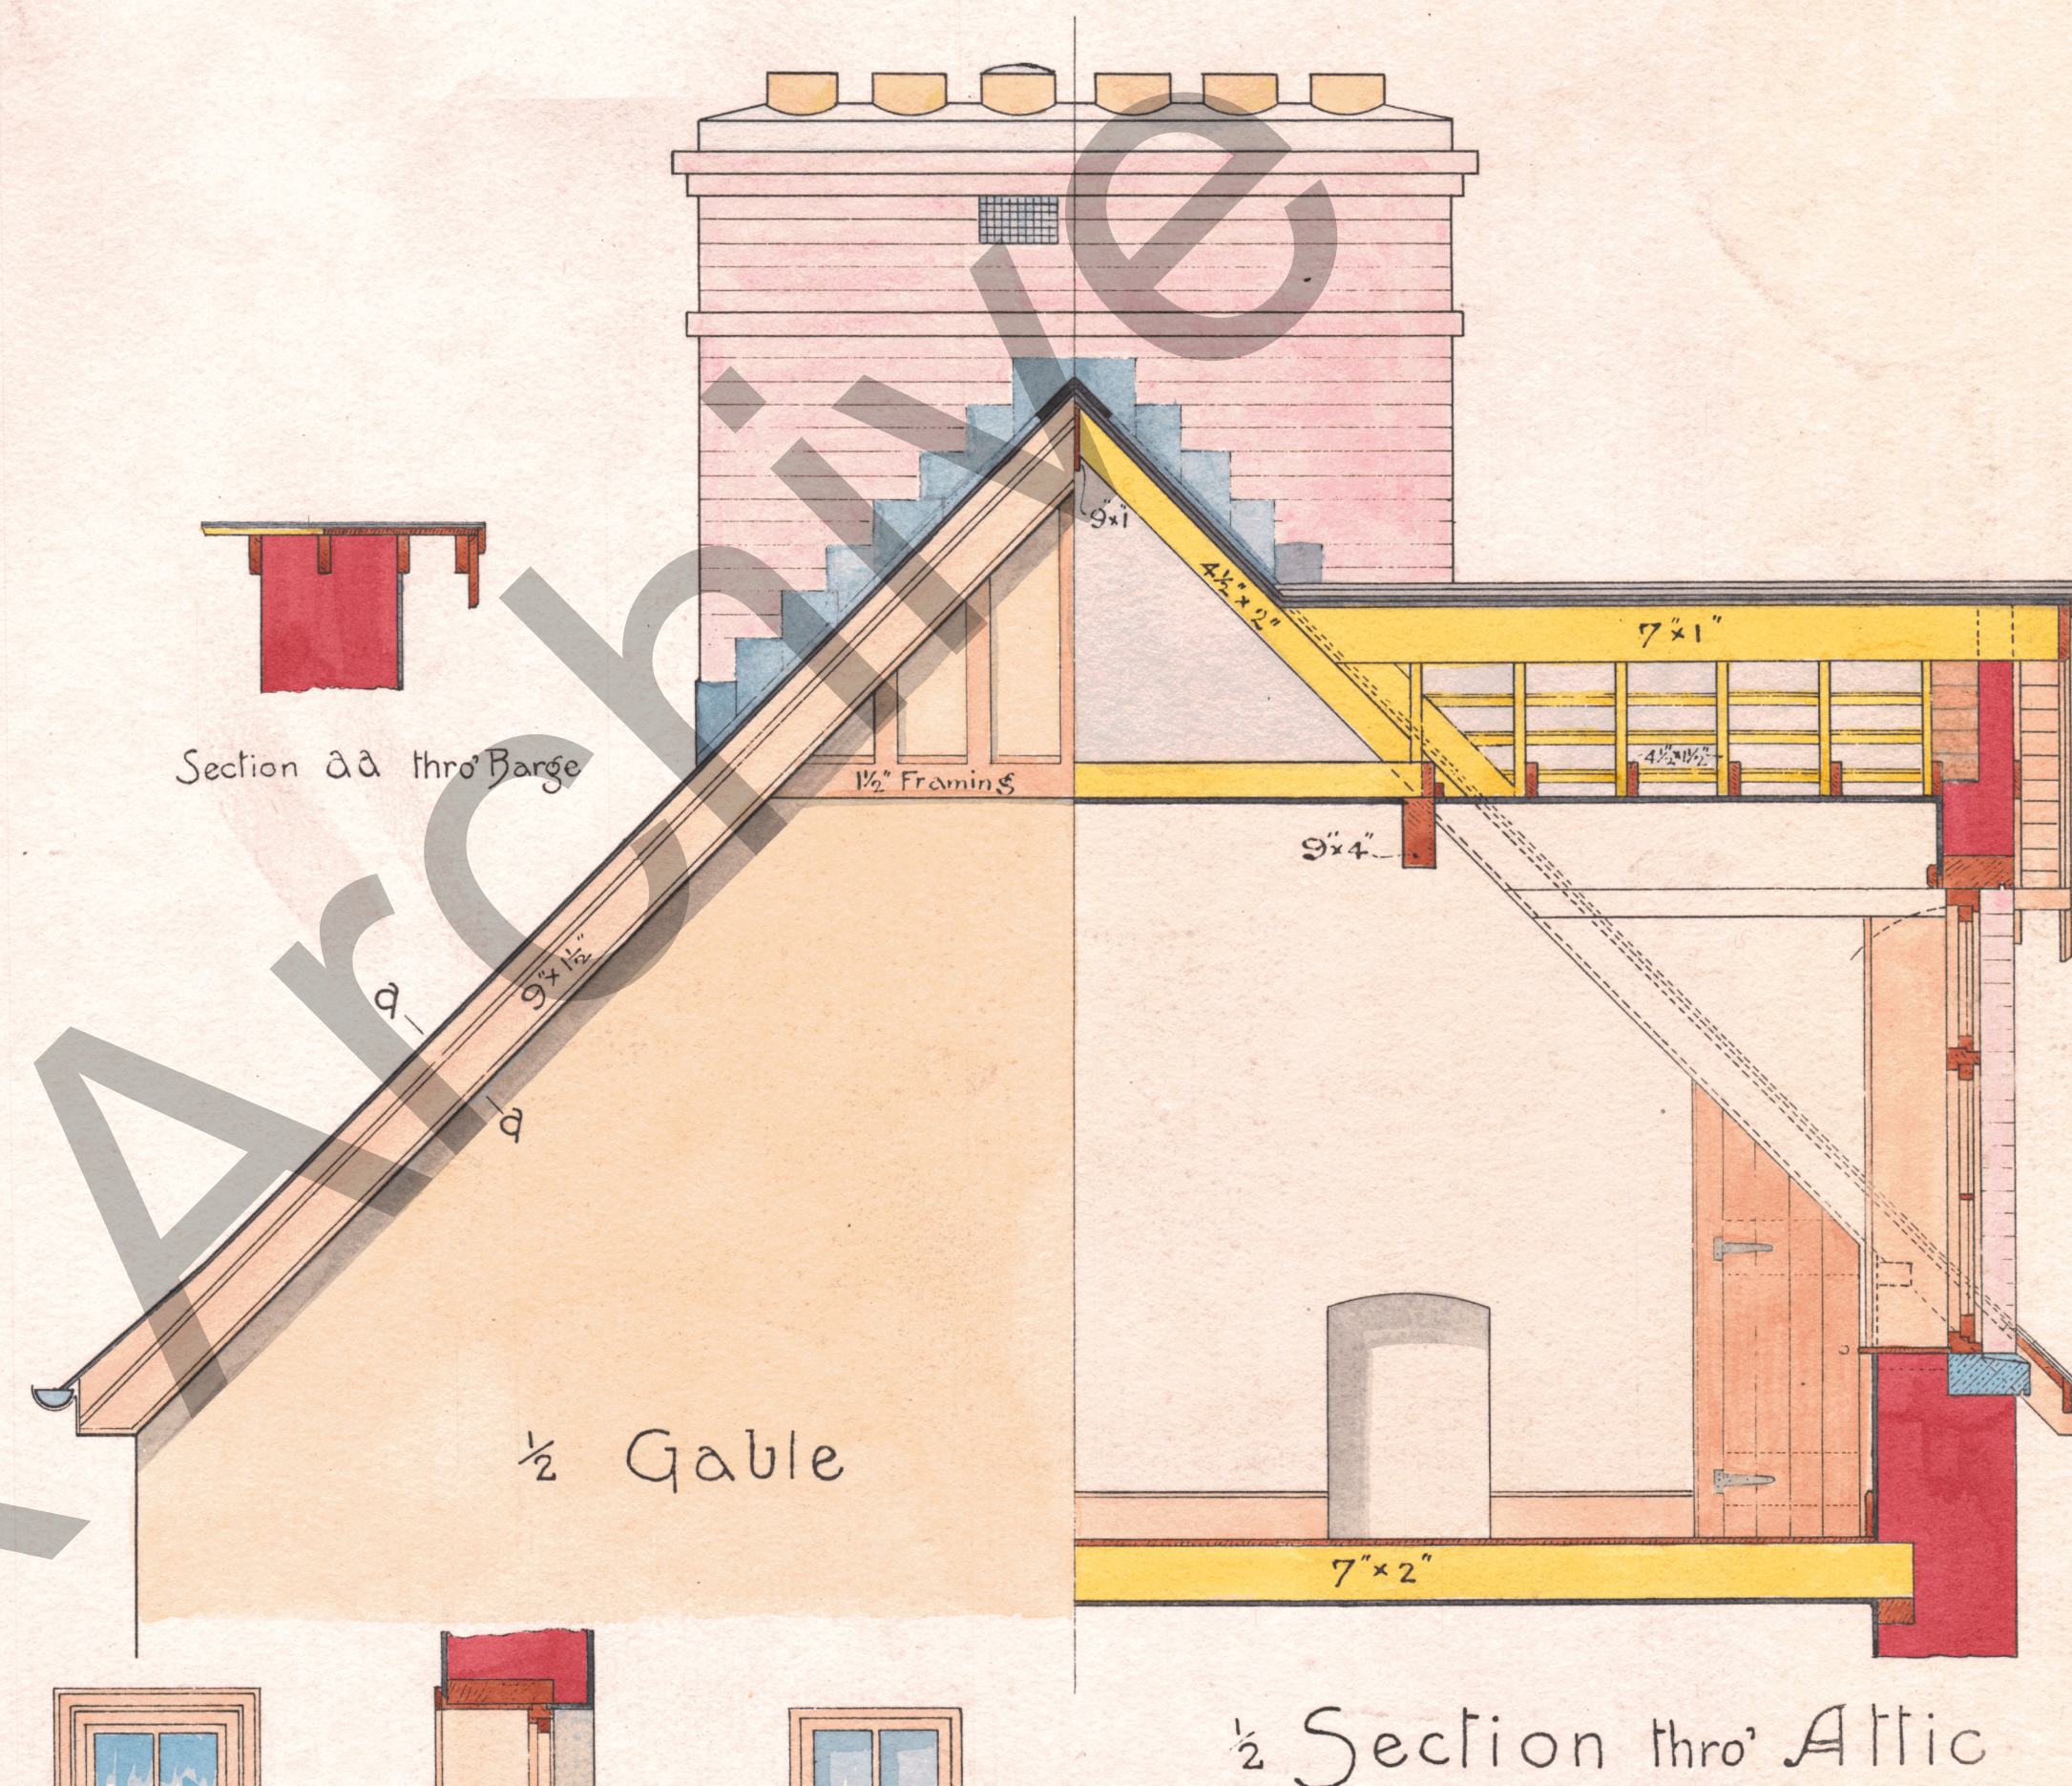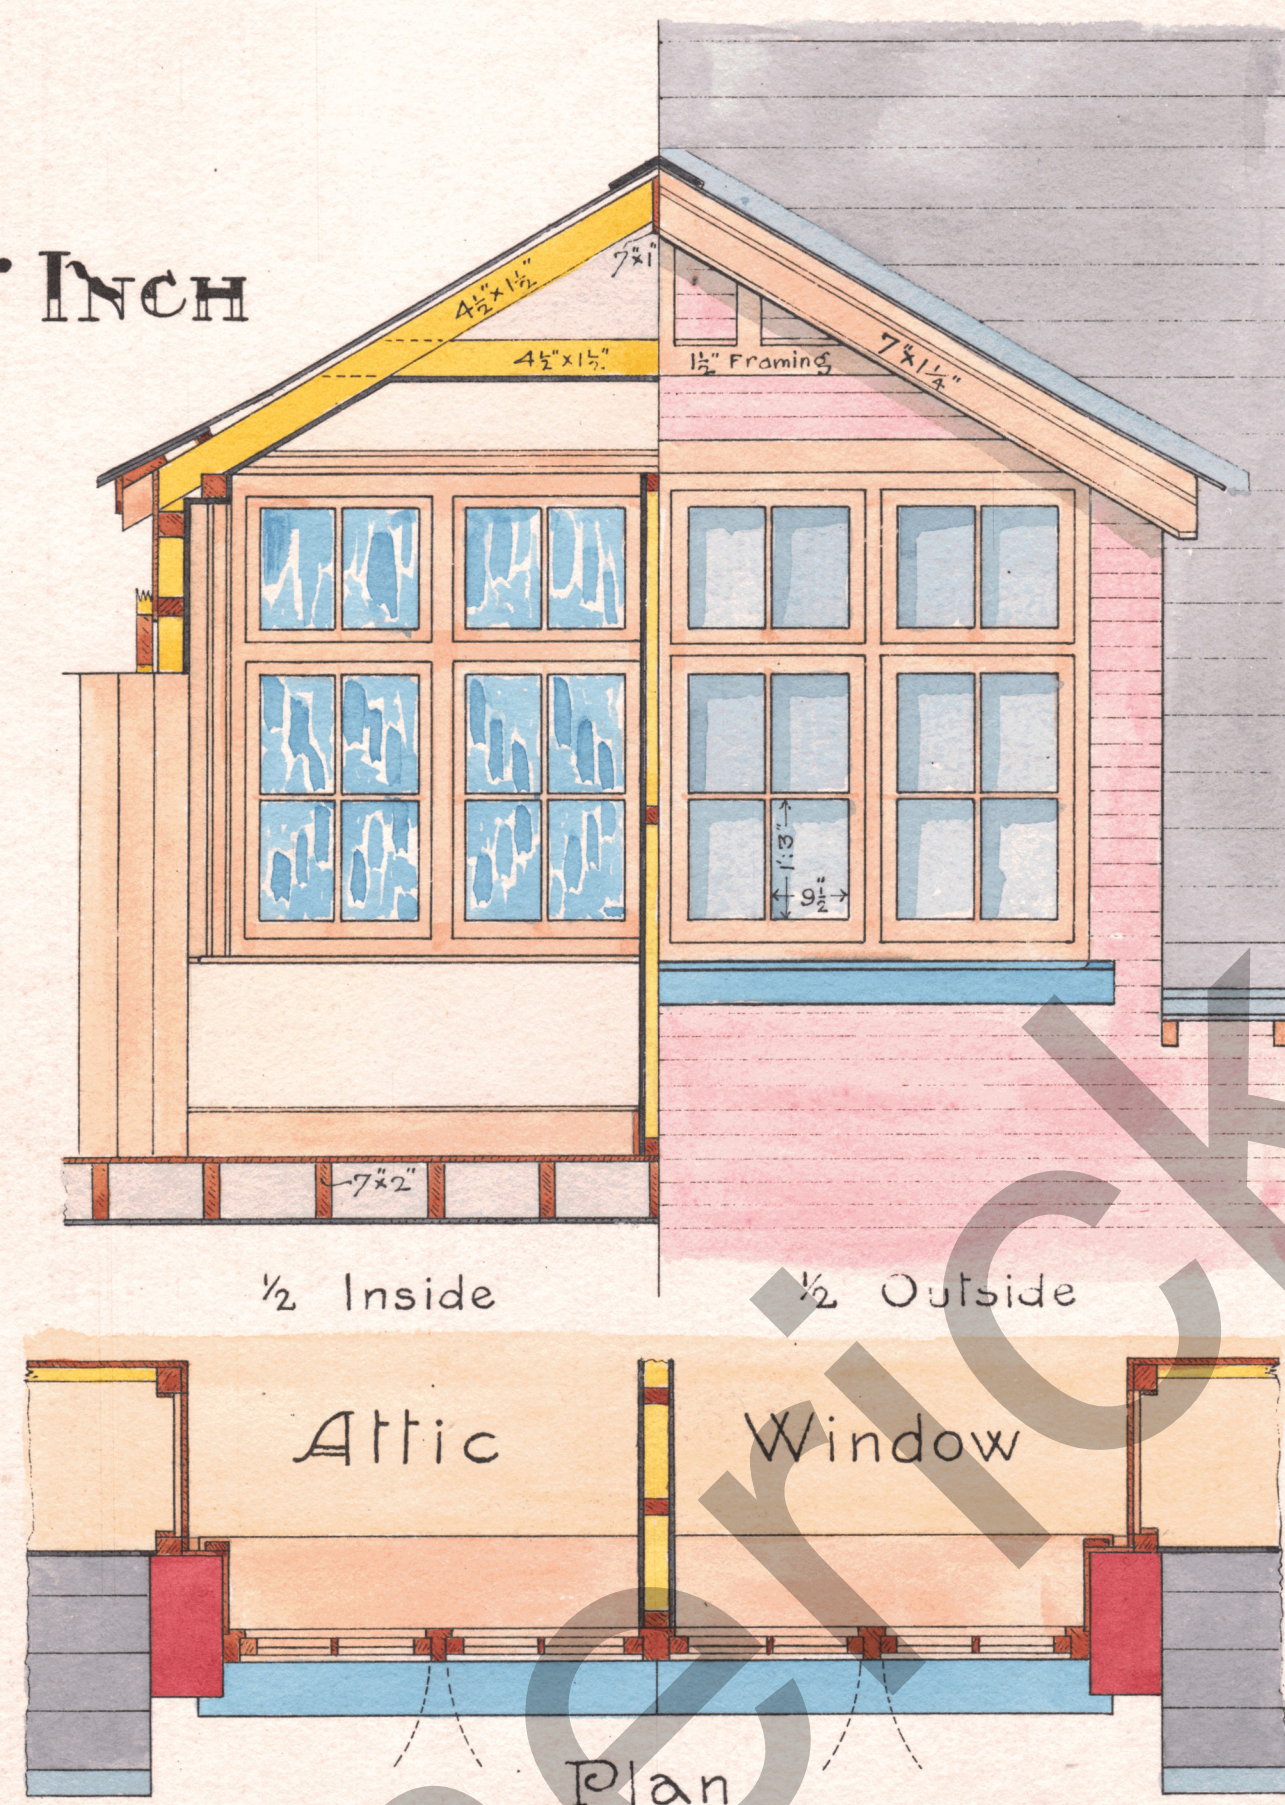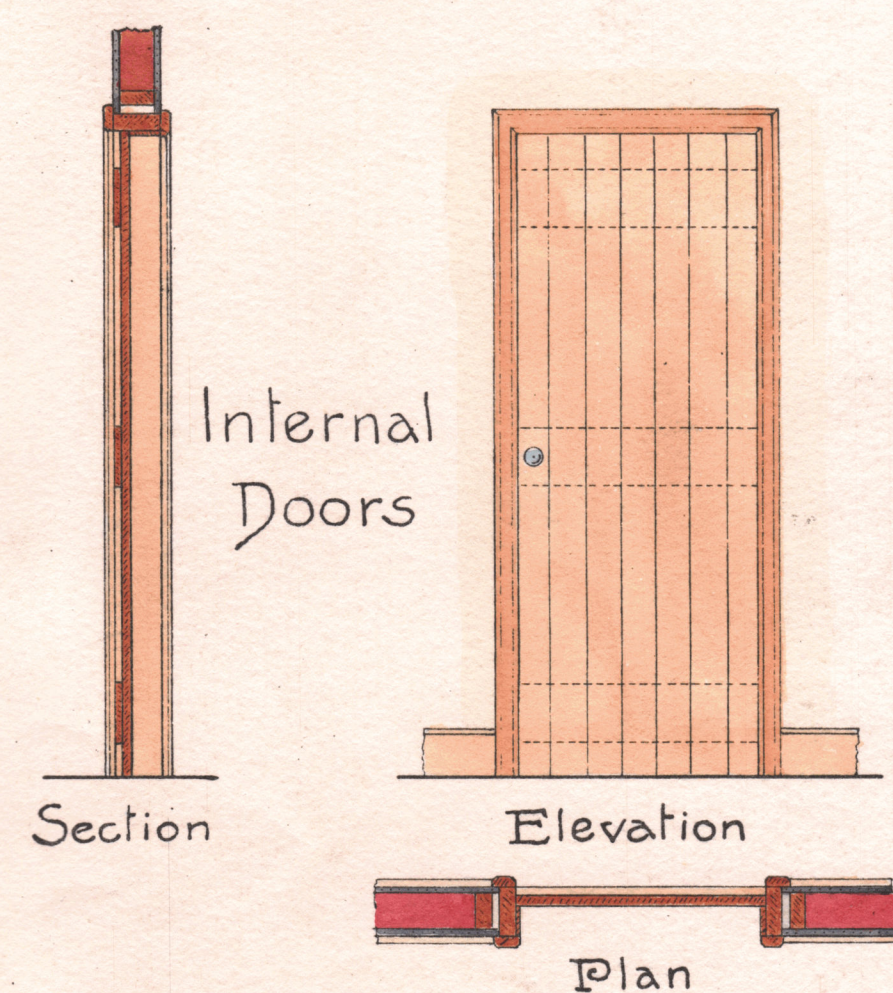

Referred to in Contract Bond of Contractor
Joseph Connolly
Dated 1912

John Blaney
John O'Reilly

Contractor Referred to in Contract Bond of Contractor
Daniel Mulholland
Dated 9th August 1912

J. J. Pearcocke
3rd April 1912

(Vignette)
R. J. Tinsell
28 Malpas St.