

L/ww/8/1

R

LIMERICK WATER SUPPLY.

PLANS AND SECTIONS

OCTOBER, 1886.

JAMES J. F. BROWNE,
ROBERT FOGERTY,

ENGINEERS.

RICHARD J. CRUISE, M.R.I.A., &c.,
CONSULTING ENGINEER

BROWNE & NOLAN, PRINTERS, DUBLIN

LIMERICK WATER SUPPLY.

PLANS AND SECTIONS

OCTOBER, 1886.

JAMES J. F. BROWNE,
ROBERT FOGERTY,

ENGINEERS.

RICHARD J. CRUISE, M.R.I.A., &c.,
CONSULTING ENGINEER

COUNTY OF LIMERICK


SHEET No 1



Joint Line from Newcastle to Newcastle
Joint Line from Newcastle to Newcastle


SECTION N^o 1.

Enlarged Section of Intake Channel and Outfall at Head Works.

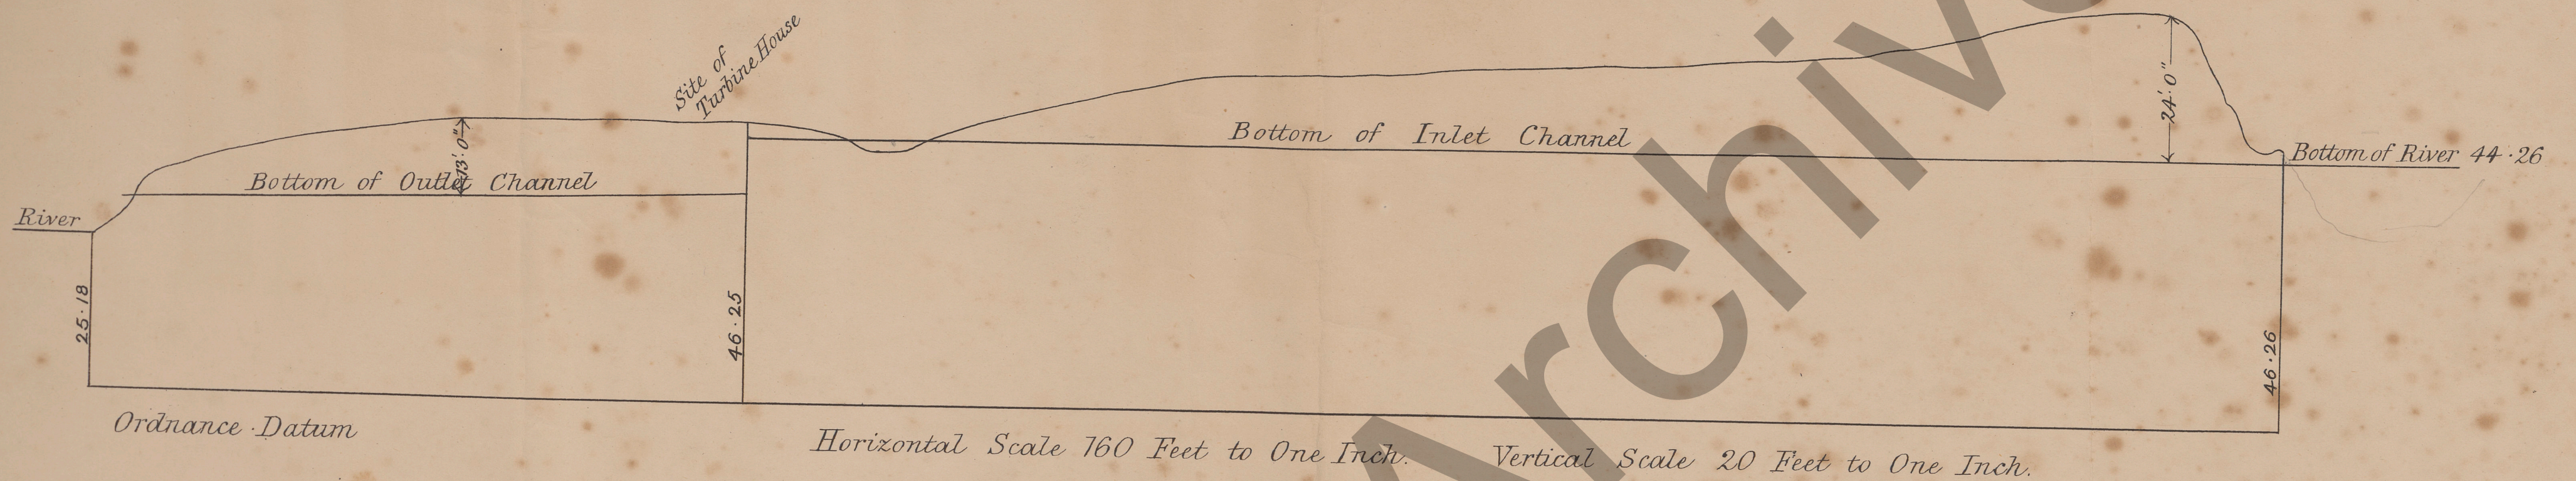


SECTION N^o 2.

Line of Pipes to Reservoir.

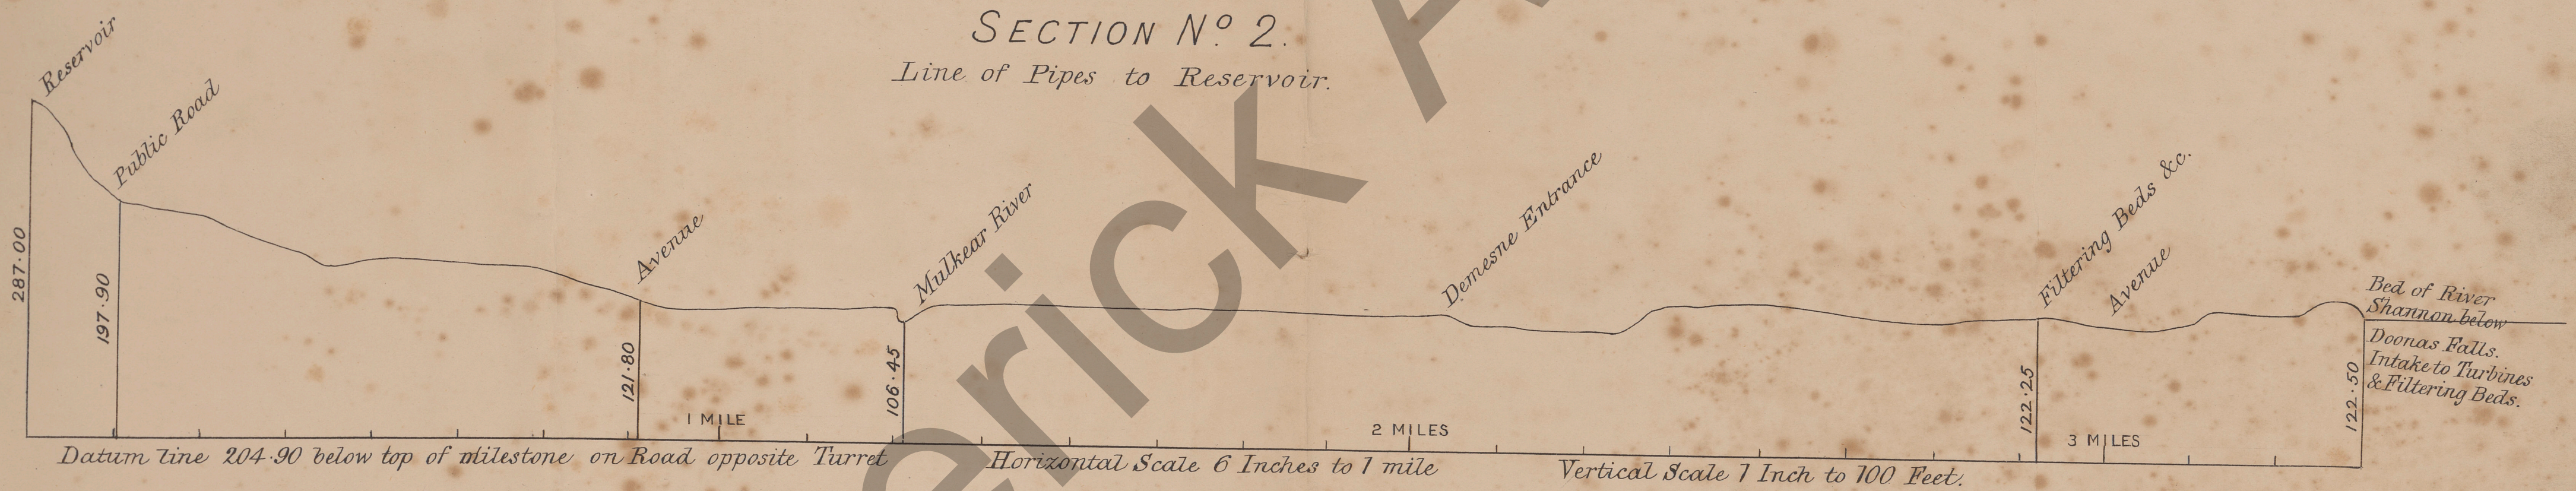

SECTION N^o 3.

Line of Pipes from Reservoir.

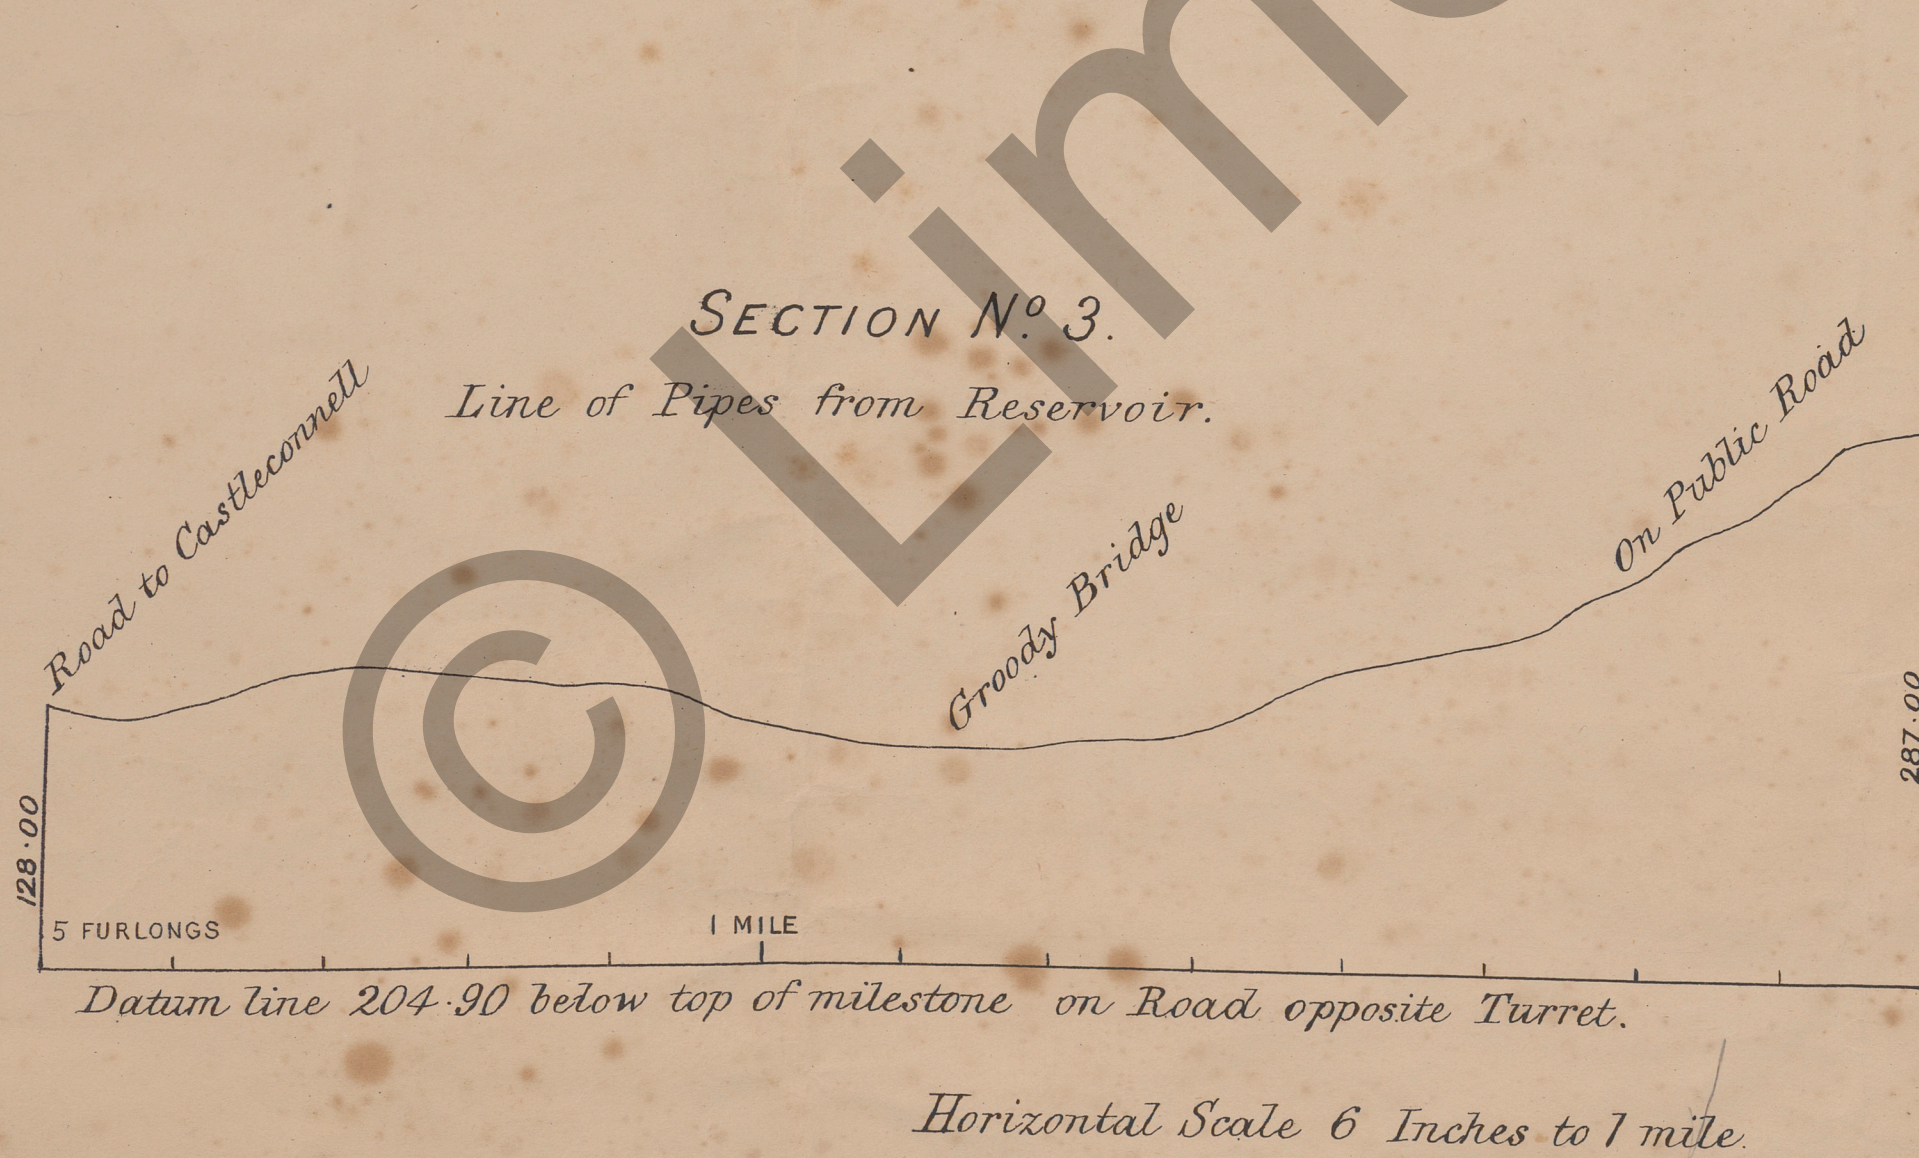

SECTION N^o 4.

Line of Pipes from Road to City.

