



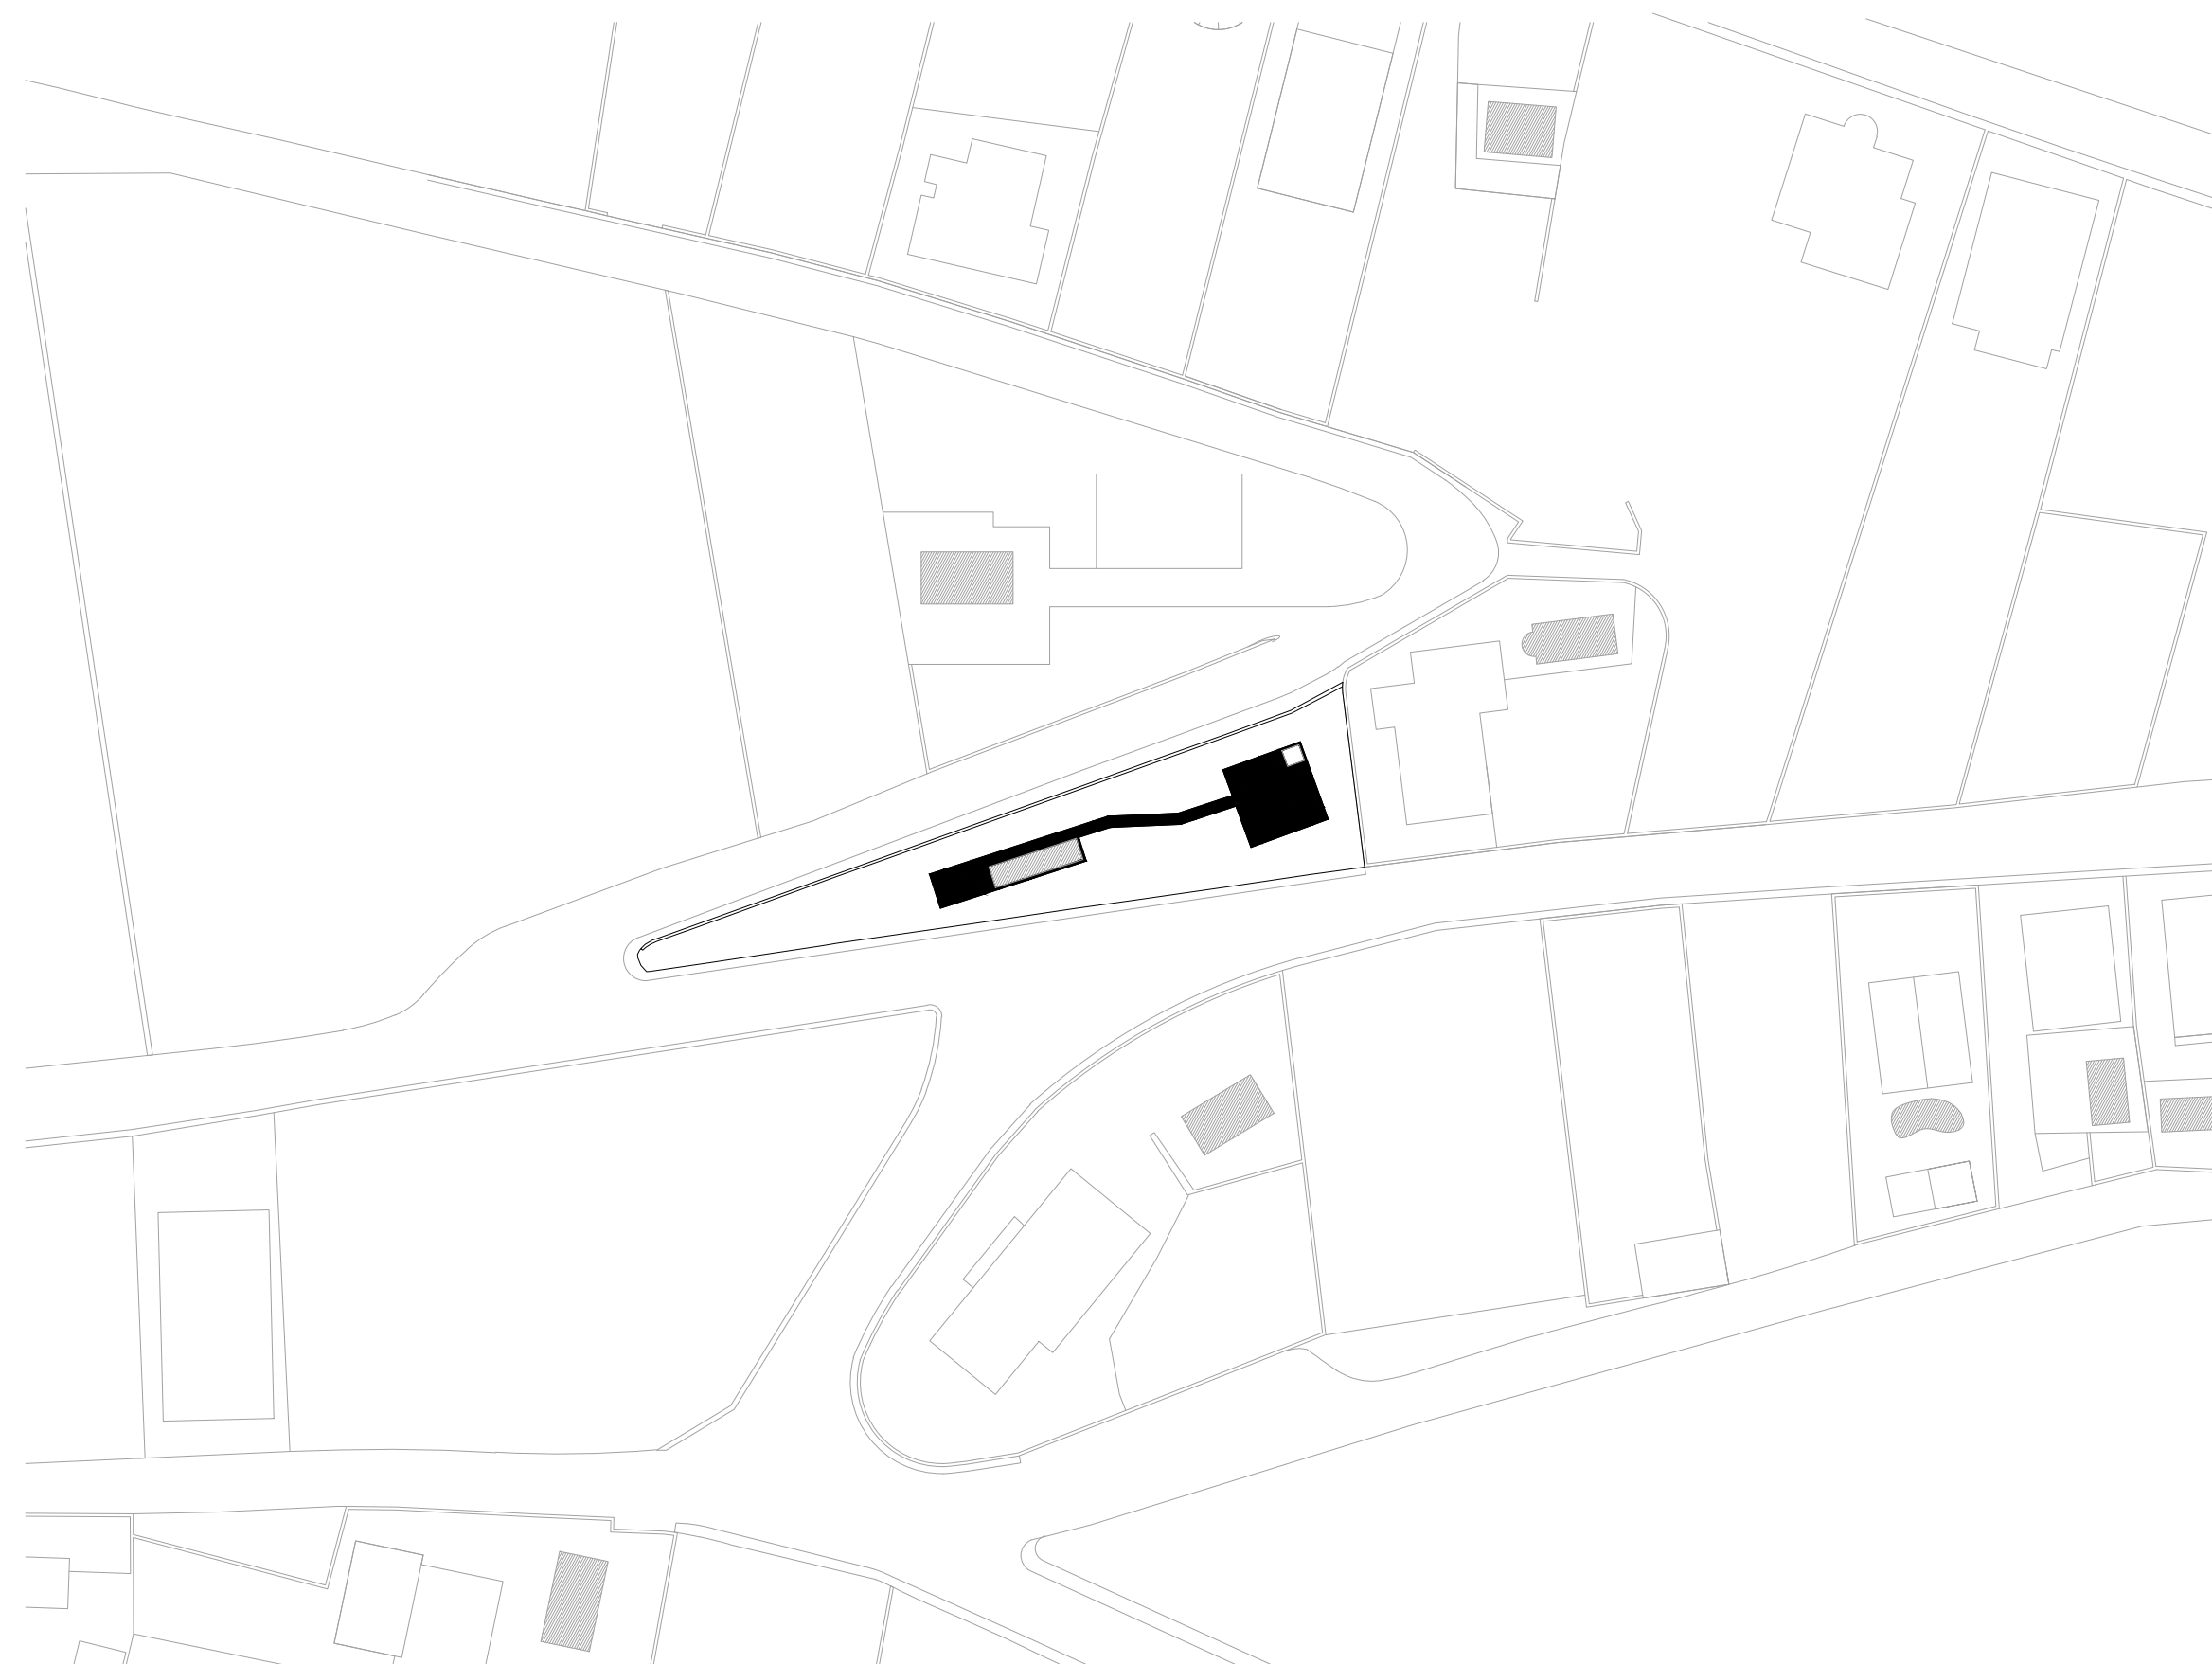

0
| | | |


50 (m)
|

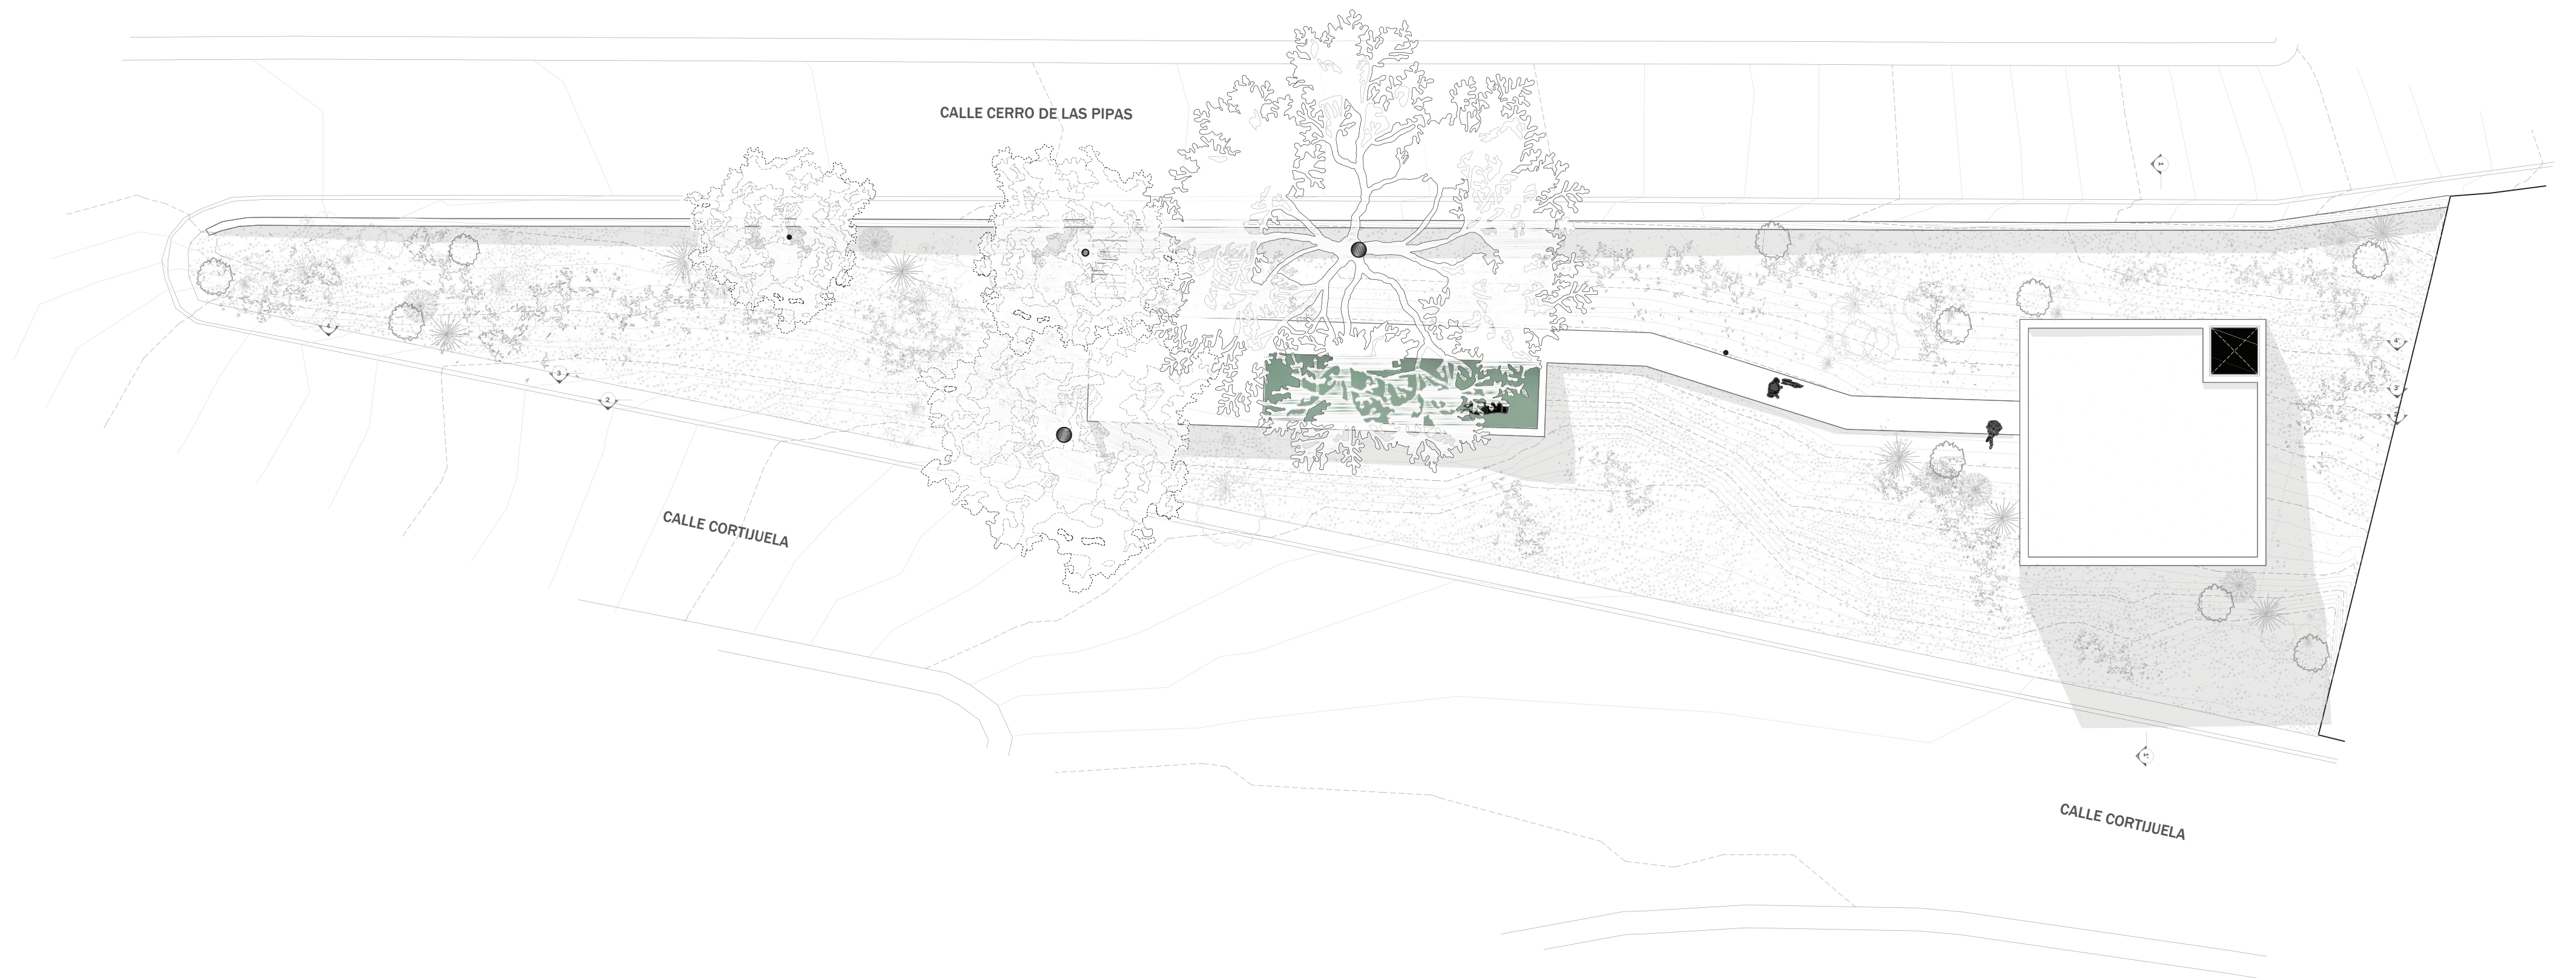








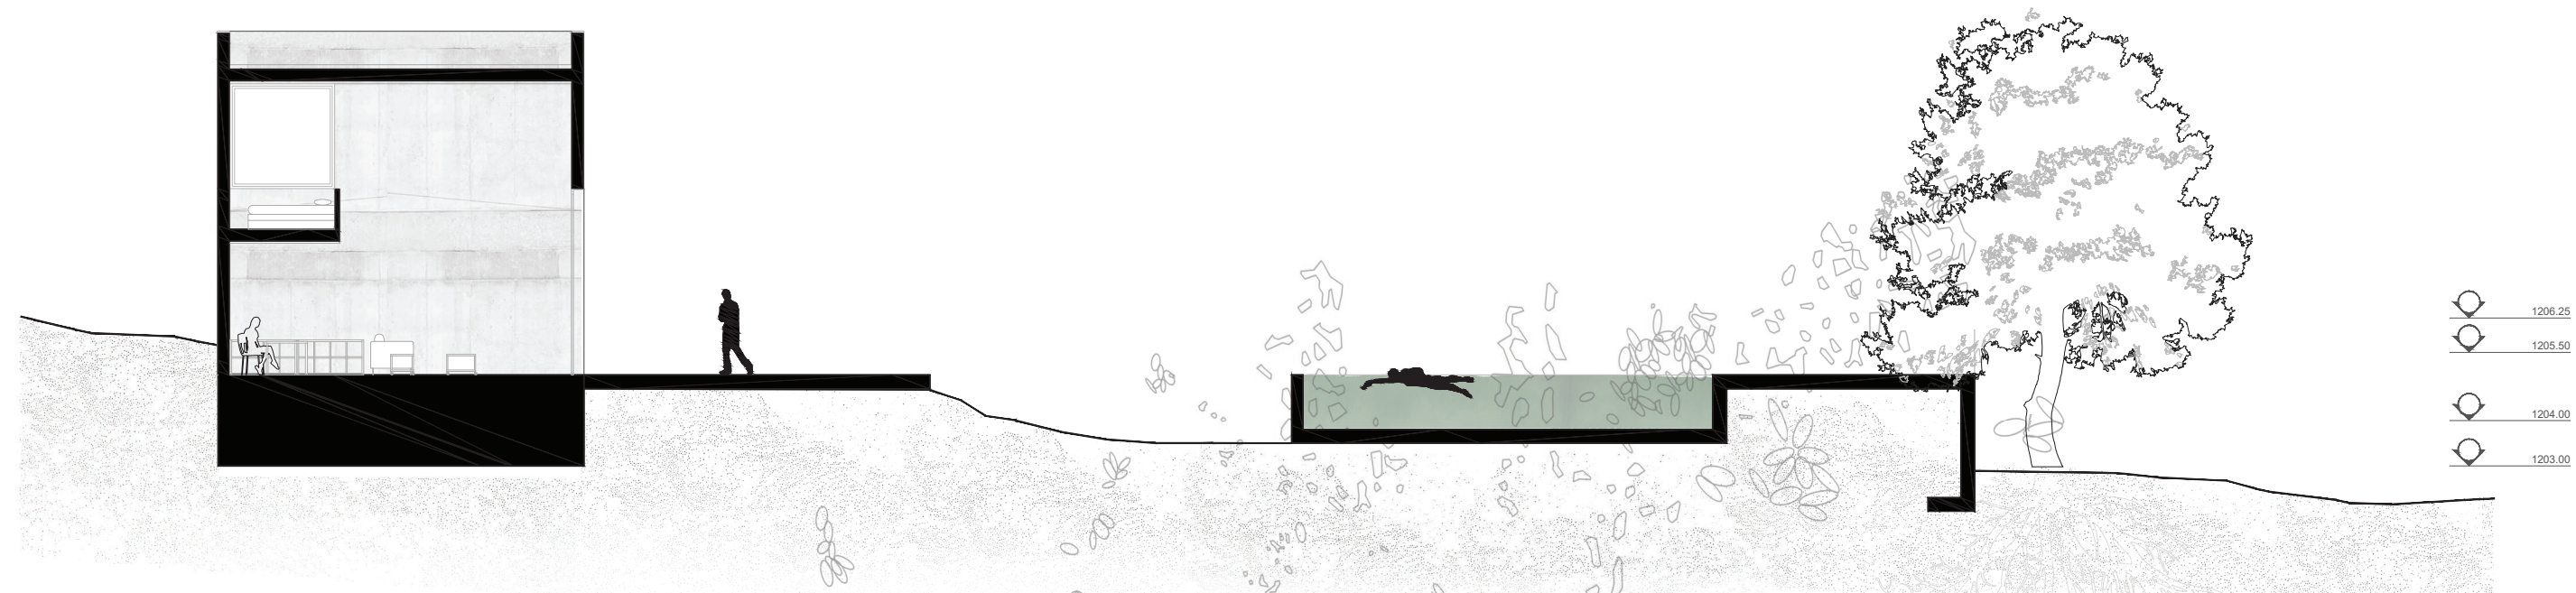


SECCIÓN 2-2

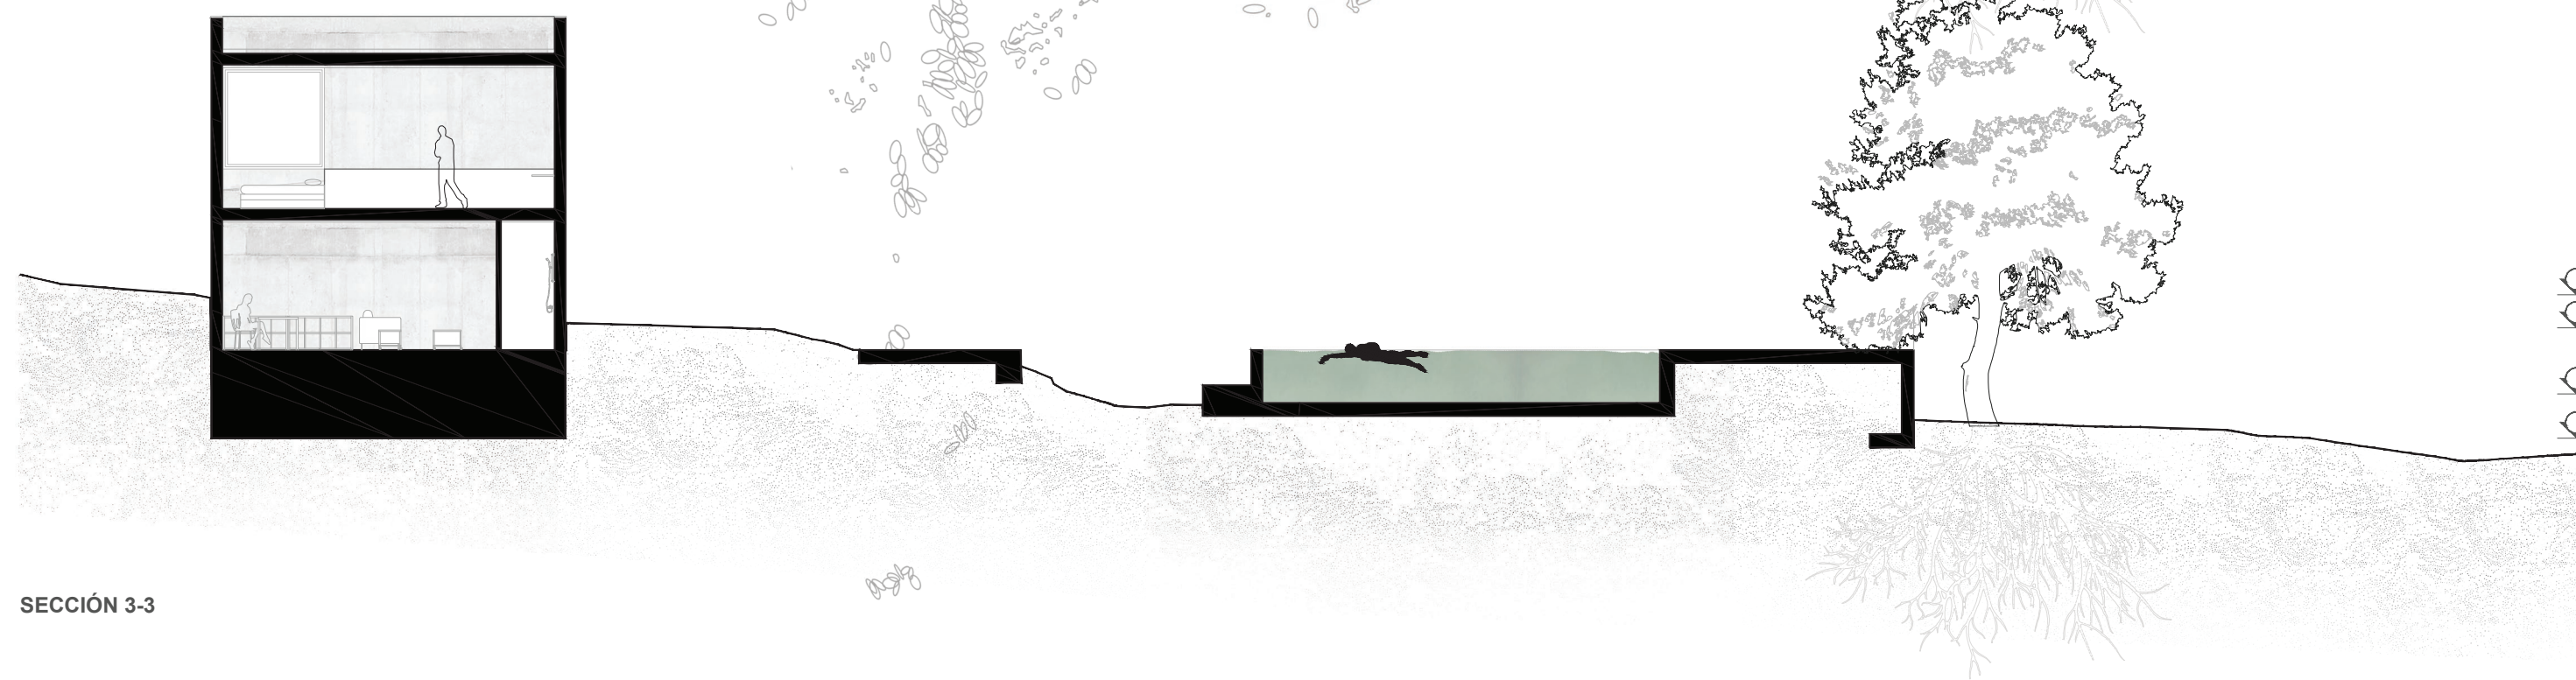

SECCIÓN 3-3


0 1 2 5 10 (m)

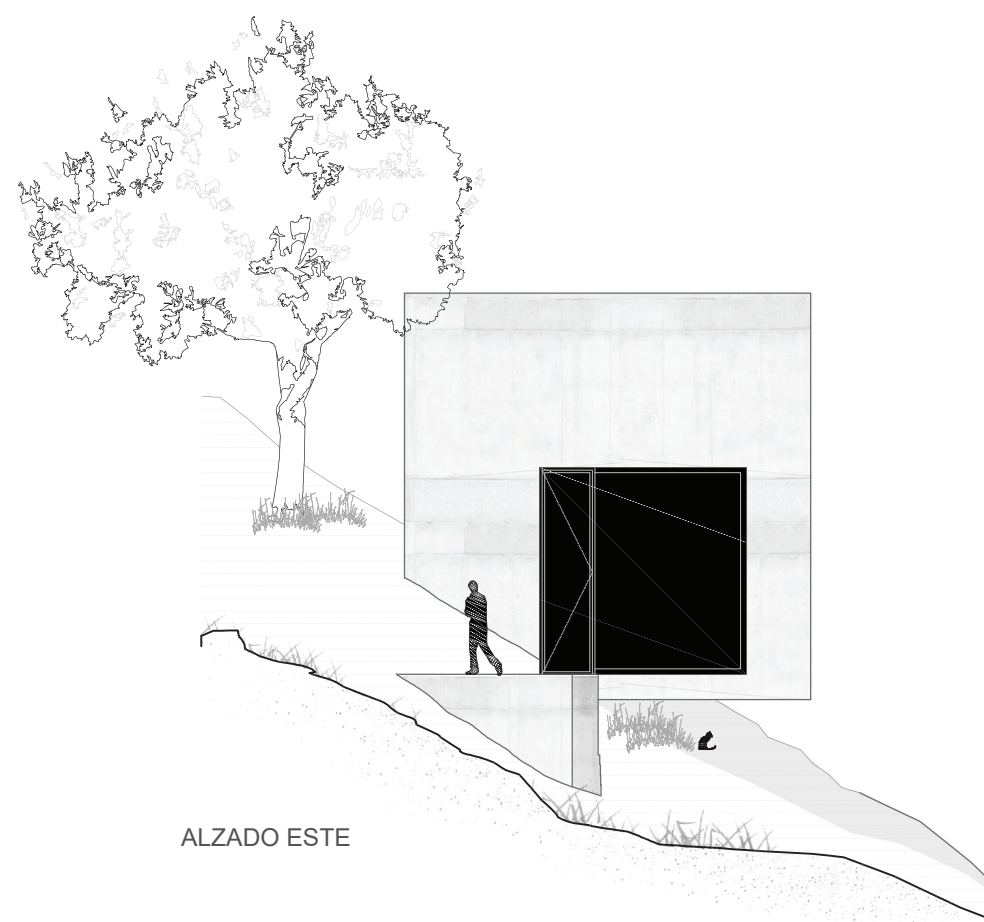

ALZADO ESTE



ALZADO OESTE

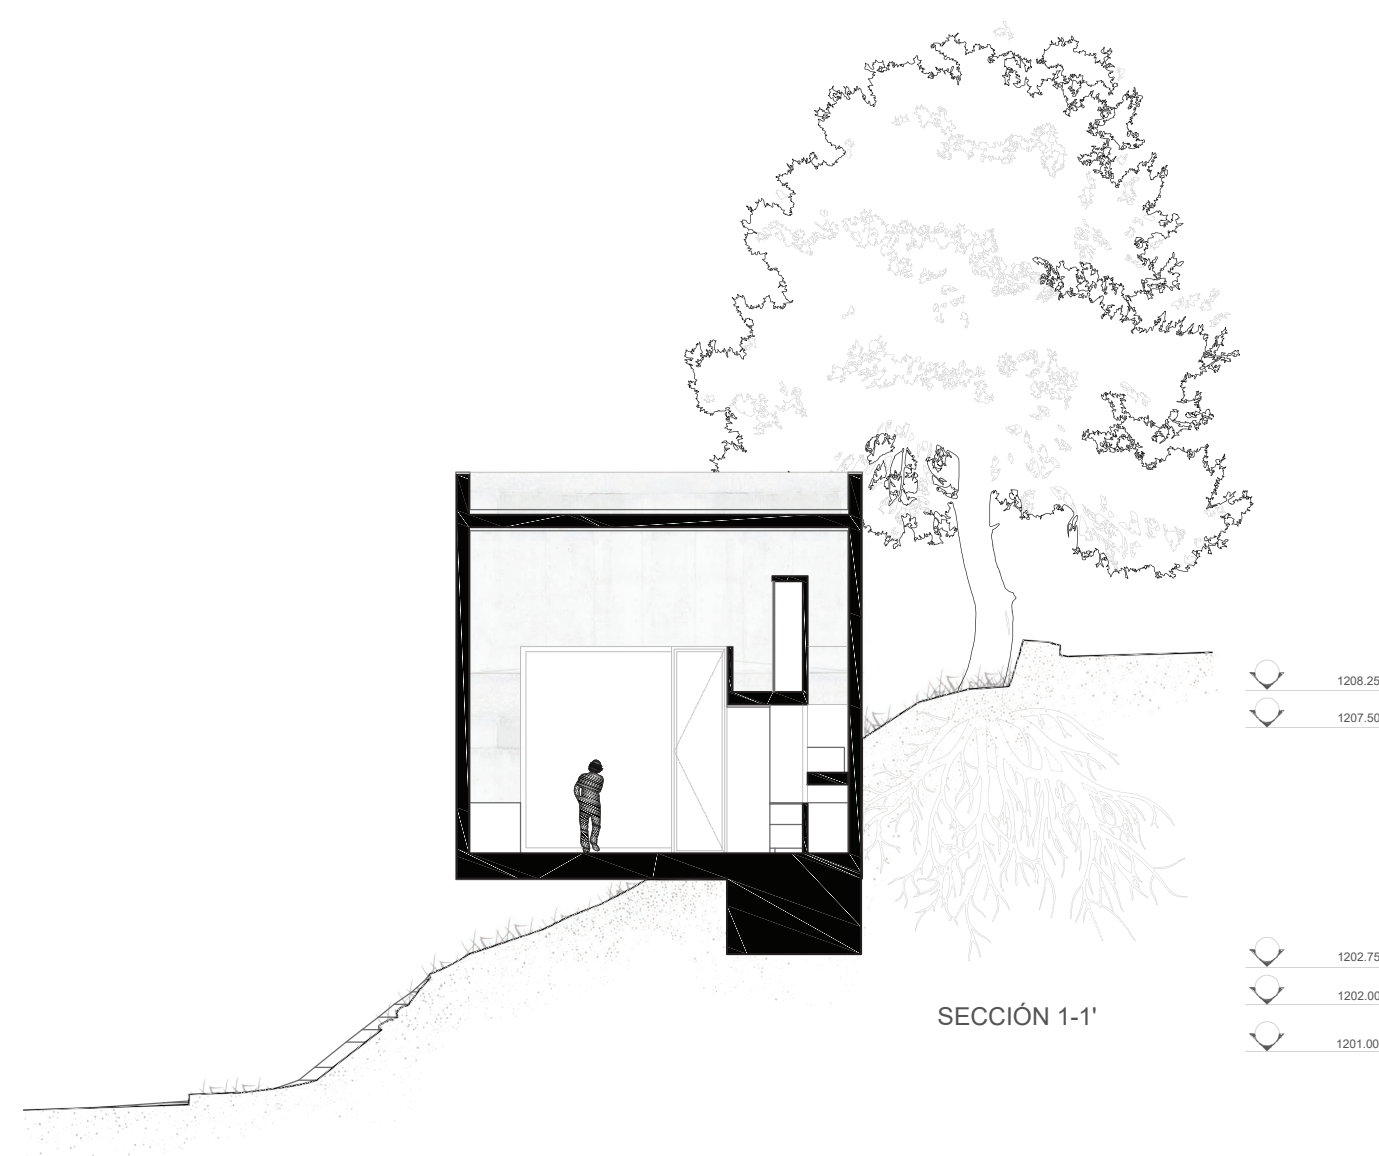


SECCIÓN 1-1'

0 1 2 5 10 (m)



ALZADO SUR

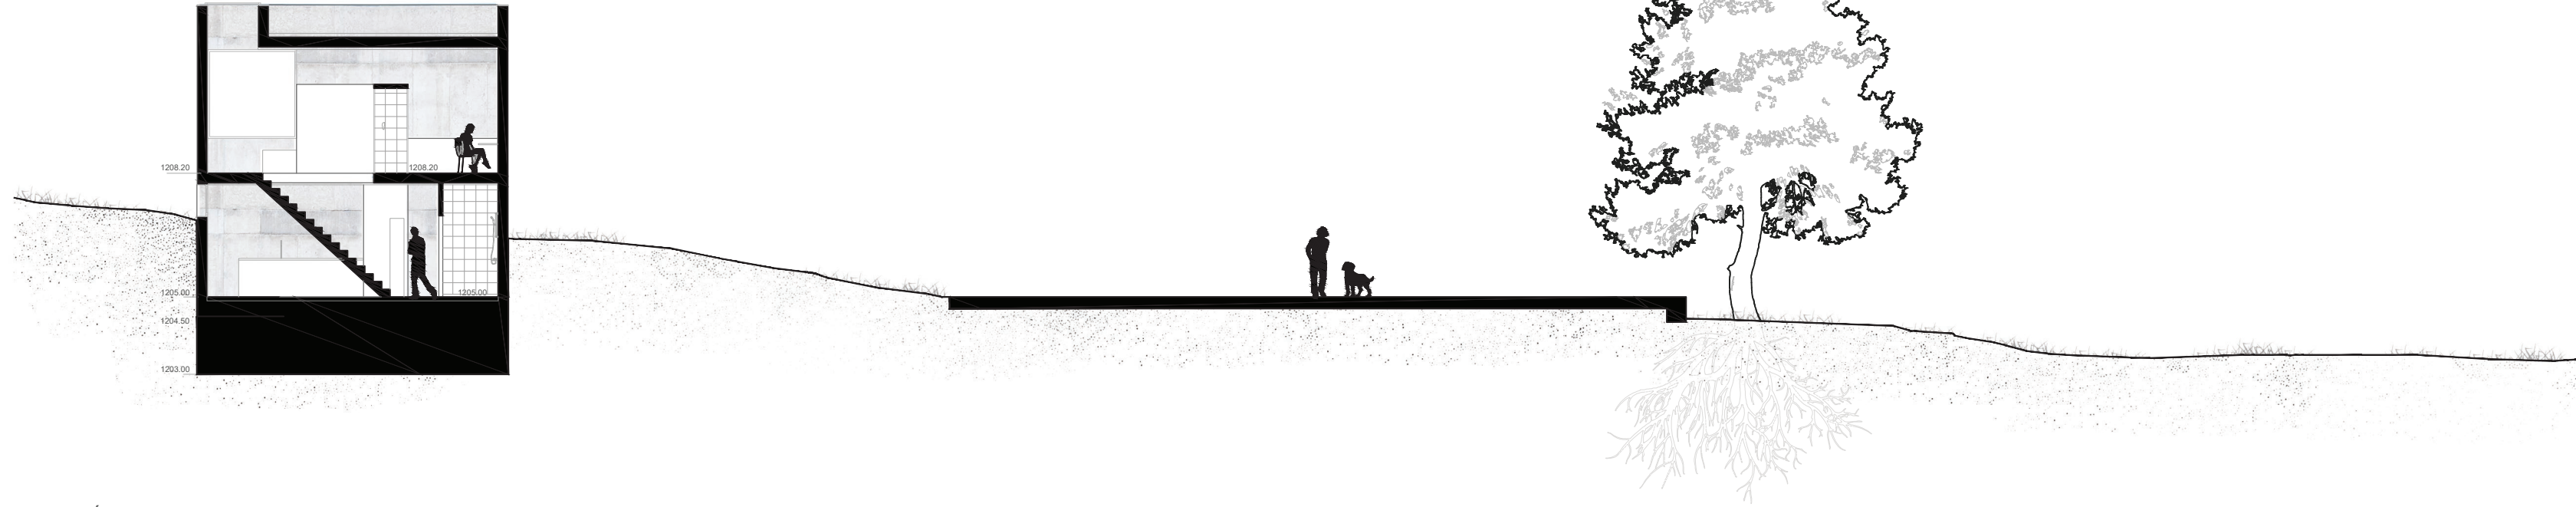

SECCIÓN 4-4'

- 1208.25
- 1205.50
- 1204.00
- 1203.00

0 1 2 5 10 (m)