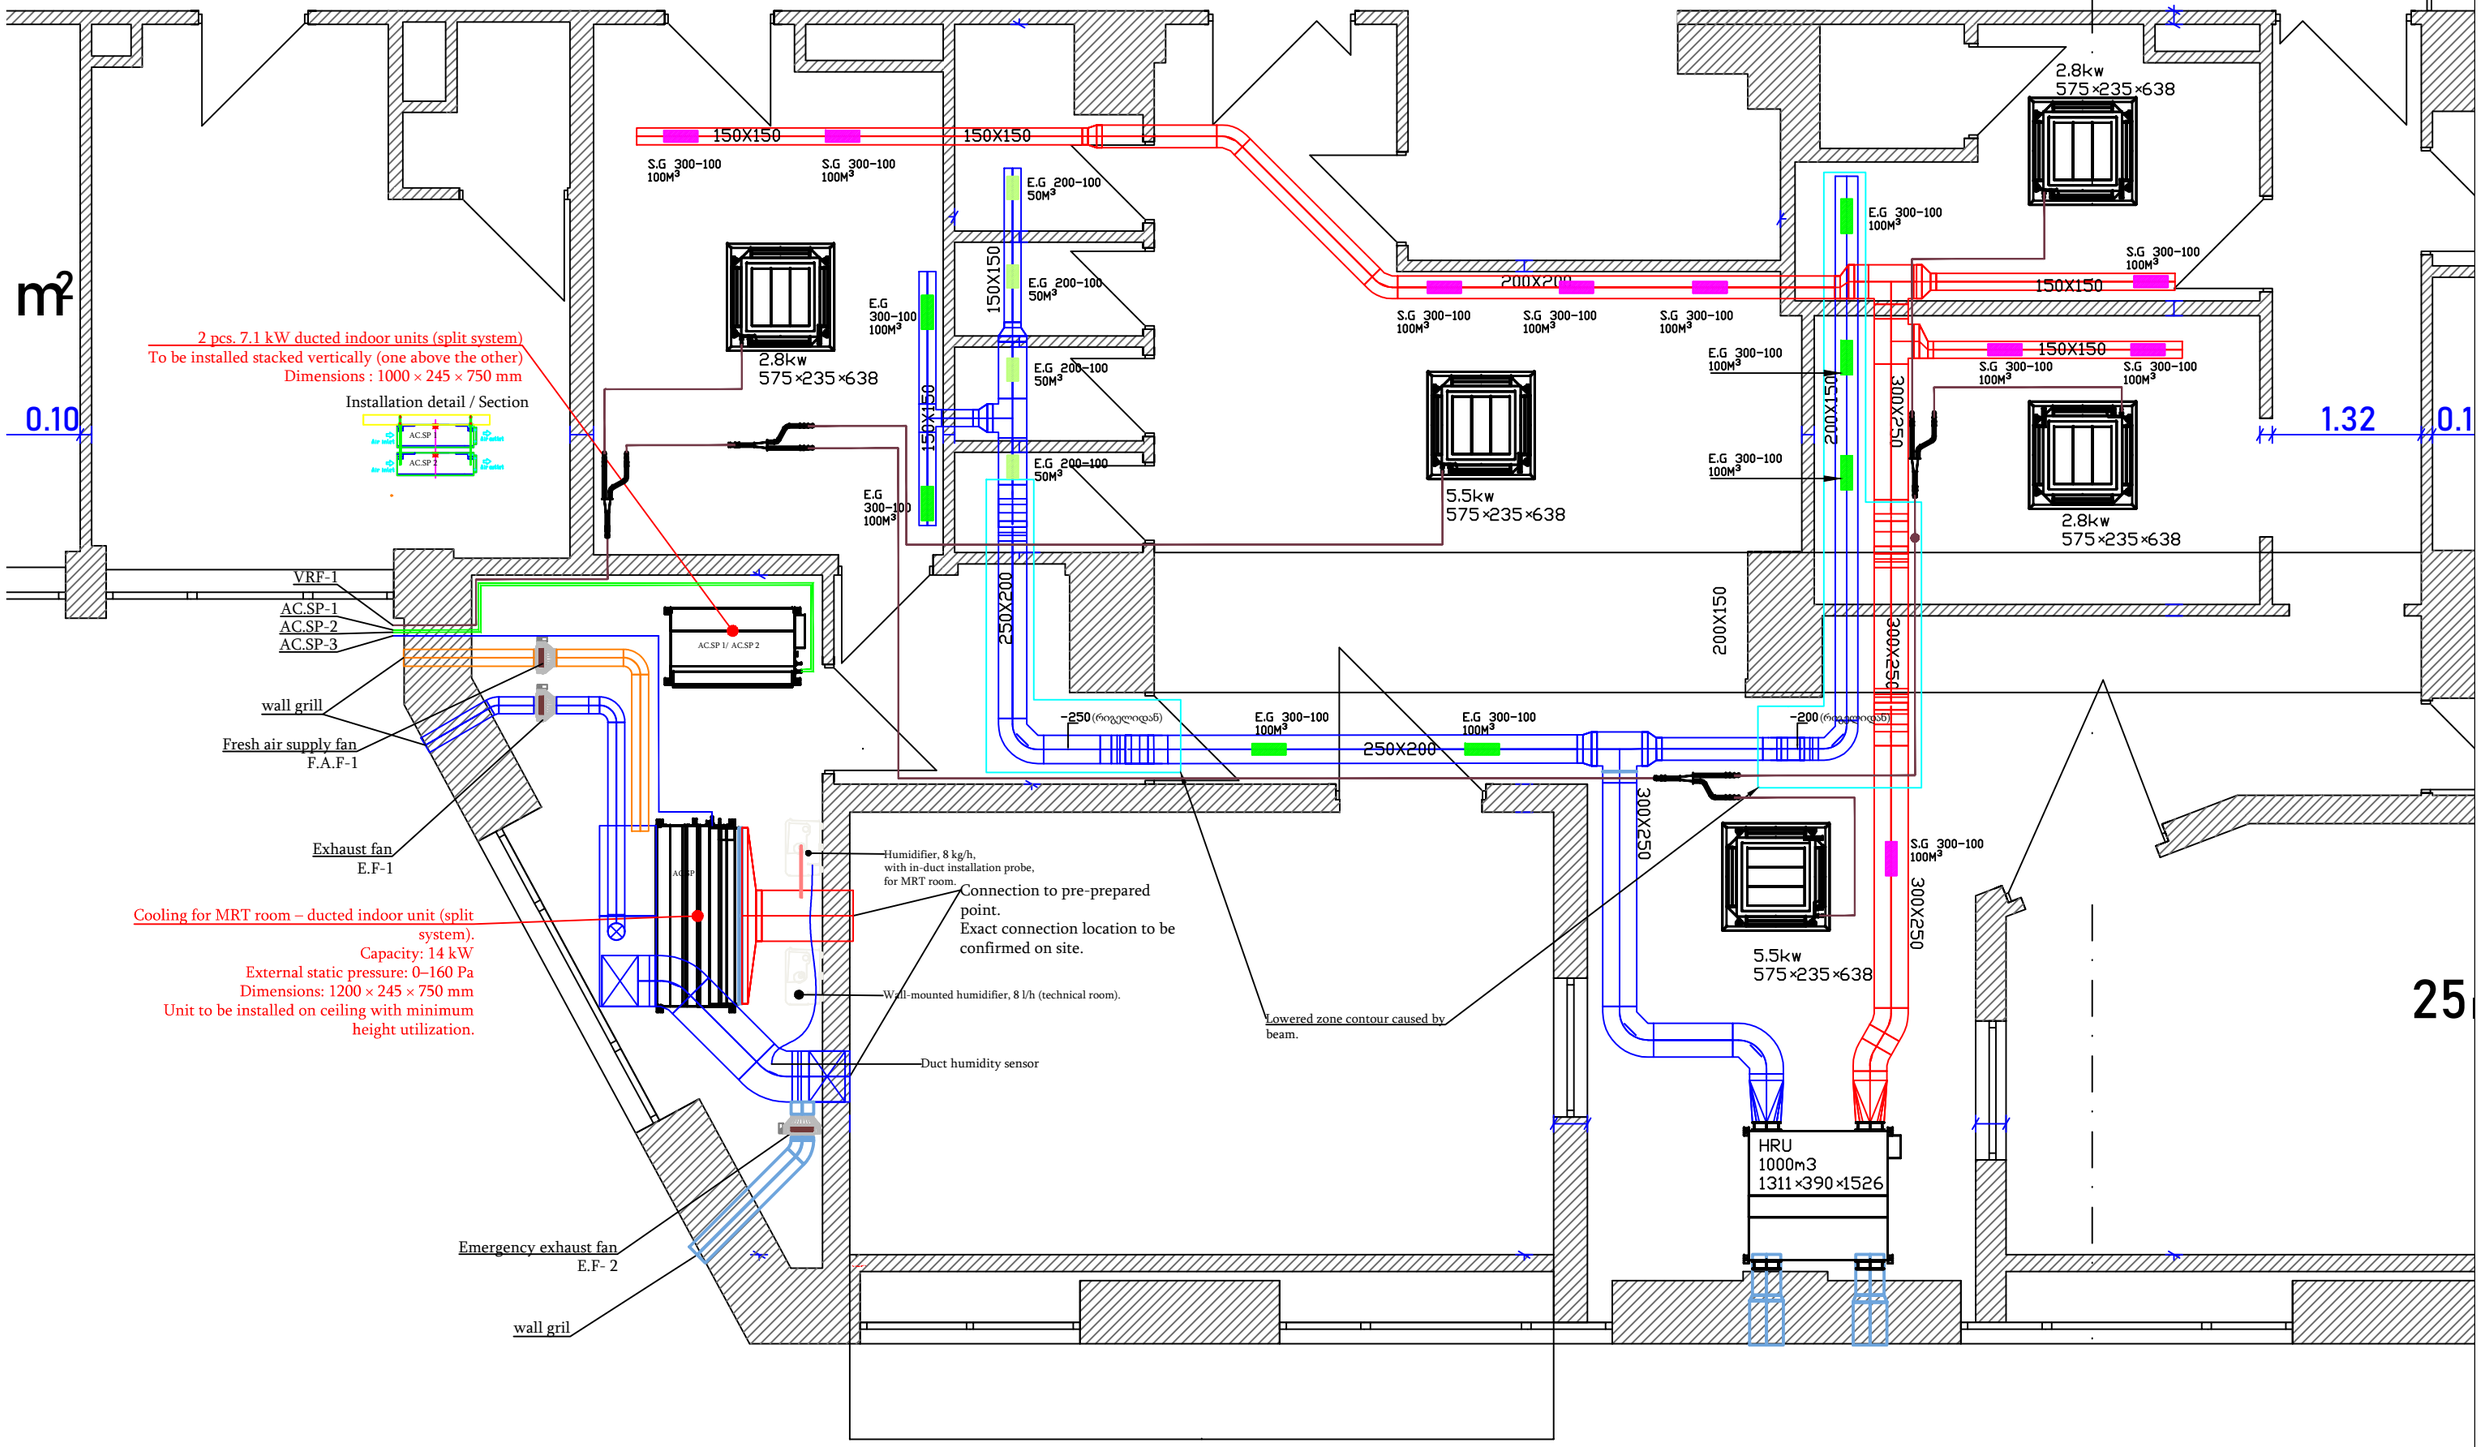

Building design section

NOTE:

E.G- exhaust grill

S.G- supply grill