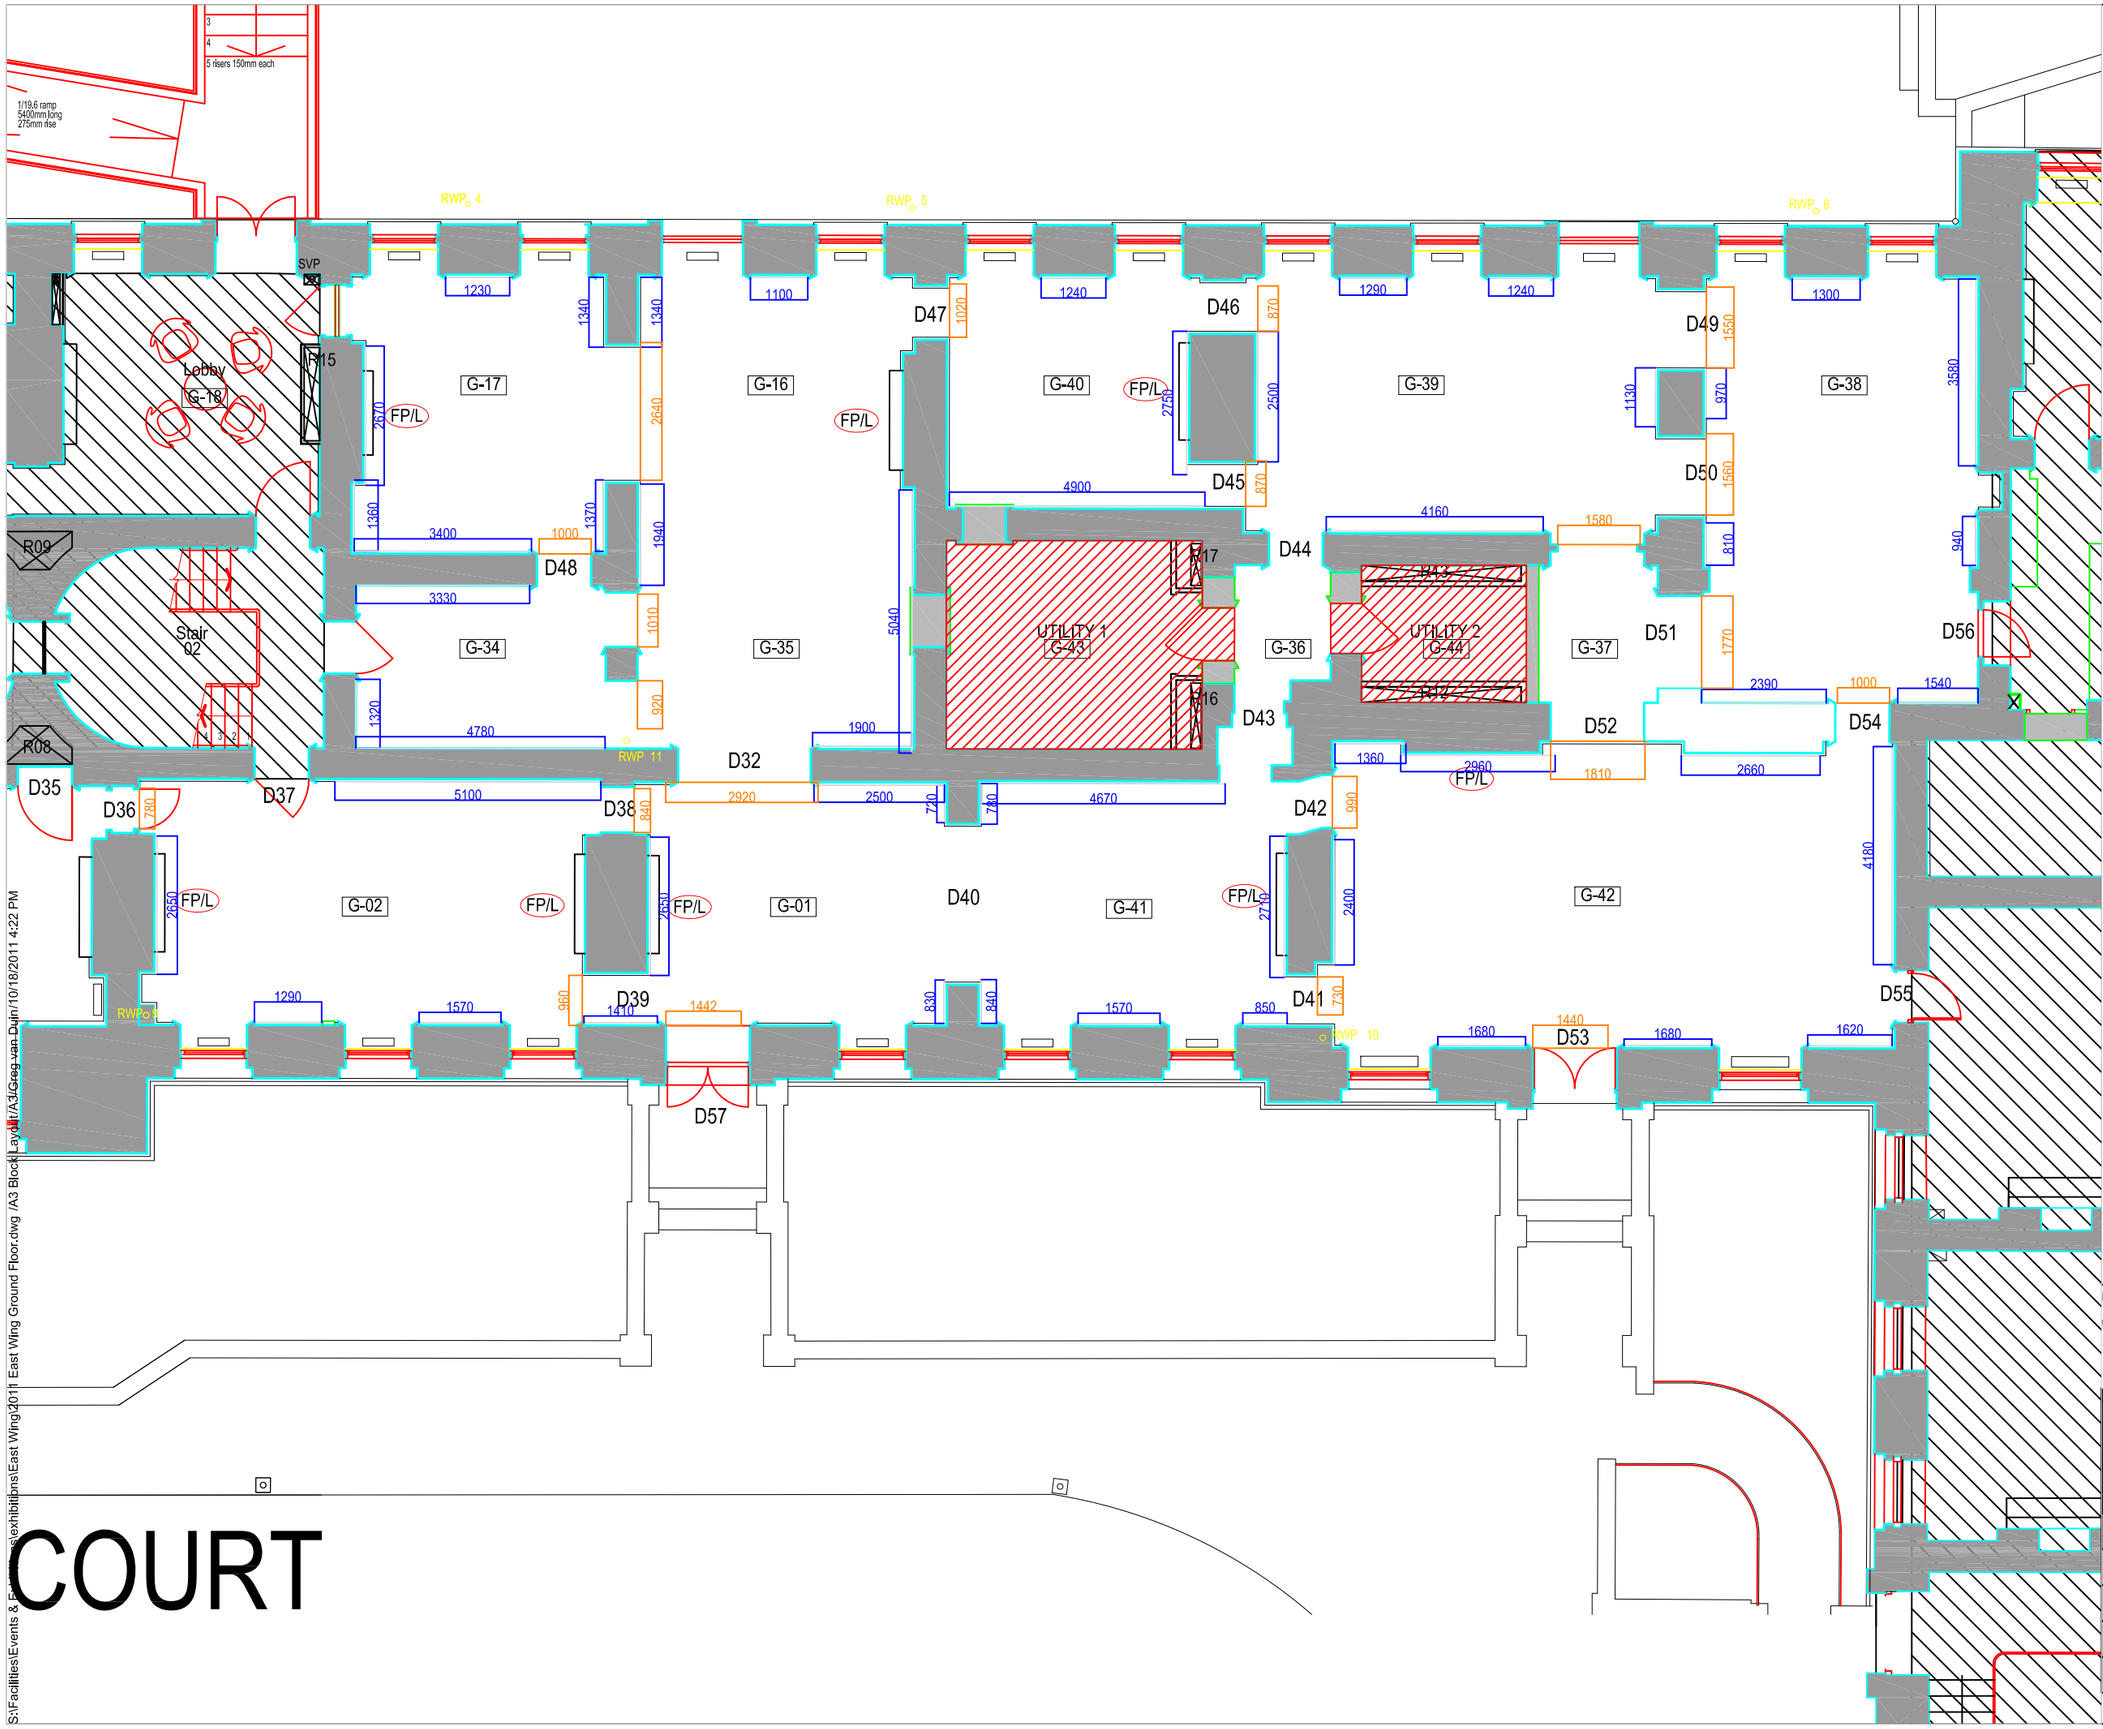

NOTES:

Floors:
As the floors within this area are soft wood all items must be carried when loading into this area. No trolleys or hard wheels allowed.
If items cannot be carried, protective boards must be put in place.

Lighting:
Uplighting provided in all areas, controlled by a central dimmer unit, with 5 programmes
1. Fully on.
2. 75%
3. 50%
4. 25%
5. Off
Display lighting will automatically be on between the hours on 0930 and 1830 except for Thursdays which will go off at 2030.
To operate lighting outside of these hours, the overide switch must be activated.

LED Spot Light fitting are self dimming, and also have variable angled lenses.

Height of Lighting Track is 3250mm

Local Power:
Limited to 32A socket outlets througout.

Data/Wifi:
Data, Wifi internet and points of sale can be made available by prior agreement.

CCTV:
Cameras are positioned within the Gallery space.

SOMERSET HOUSE
Somerset House Trust
The Strand
London, WC2R 1LA
Telephone: 020 7836 8686
URL http:\\www.somersethouse.org.uk

SOMERSET HOUSE
East Wing Gallery

TITLE	LAYOUT
LEVEL	GROUND FLOOR
DATE	18/10/2011
SCALE	Scale to Fit
DRAWING NUMBER	---
REV:	A

This drawing must not be reproduced in any form without the written permission of the Somerset House Trust

S:\Facilities\Events & Exhibitions\exhibitions\East Wing\2011 East Wing Ground Floor.dwg /A3 Block Layout/A3/Greg van Duin/10/18/2011 4:22 PM