Property: Lease Plan of Unit 6B, Stamford Works, Gillett Street, London, N16 8JH.

10301/6

LEASE PLAN
North

## PLAN OF UNIT 6B AT FIRST FLOOR LEVEL

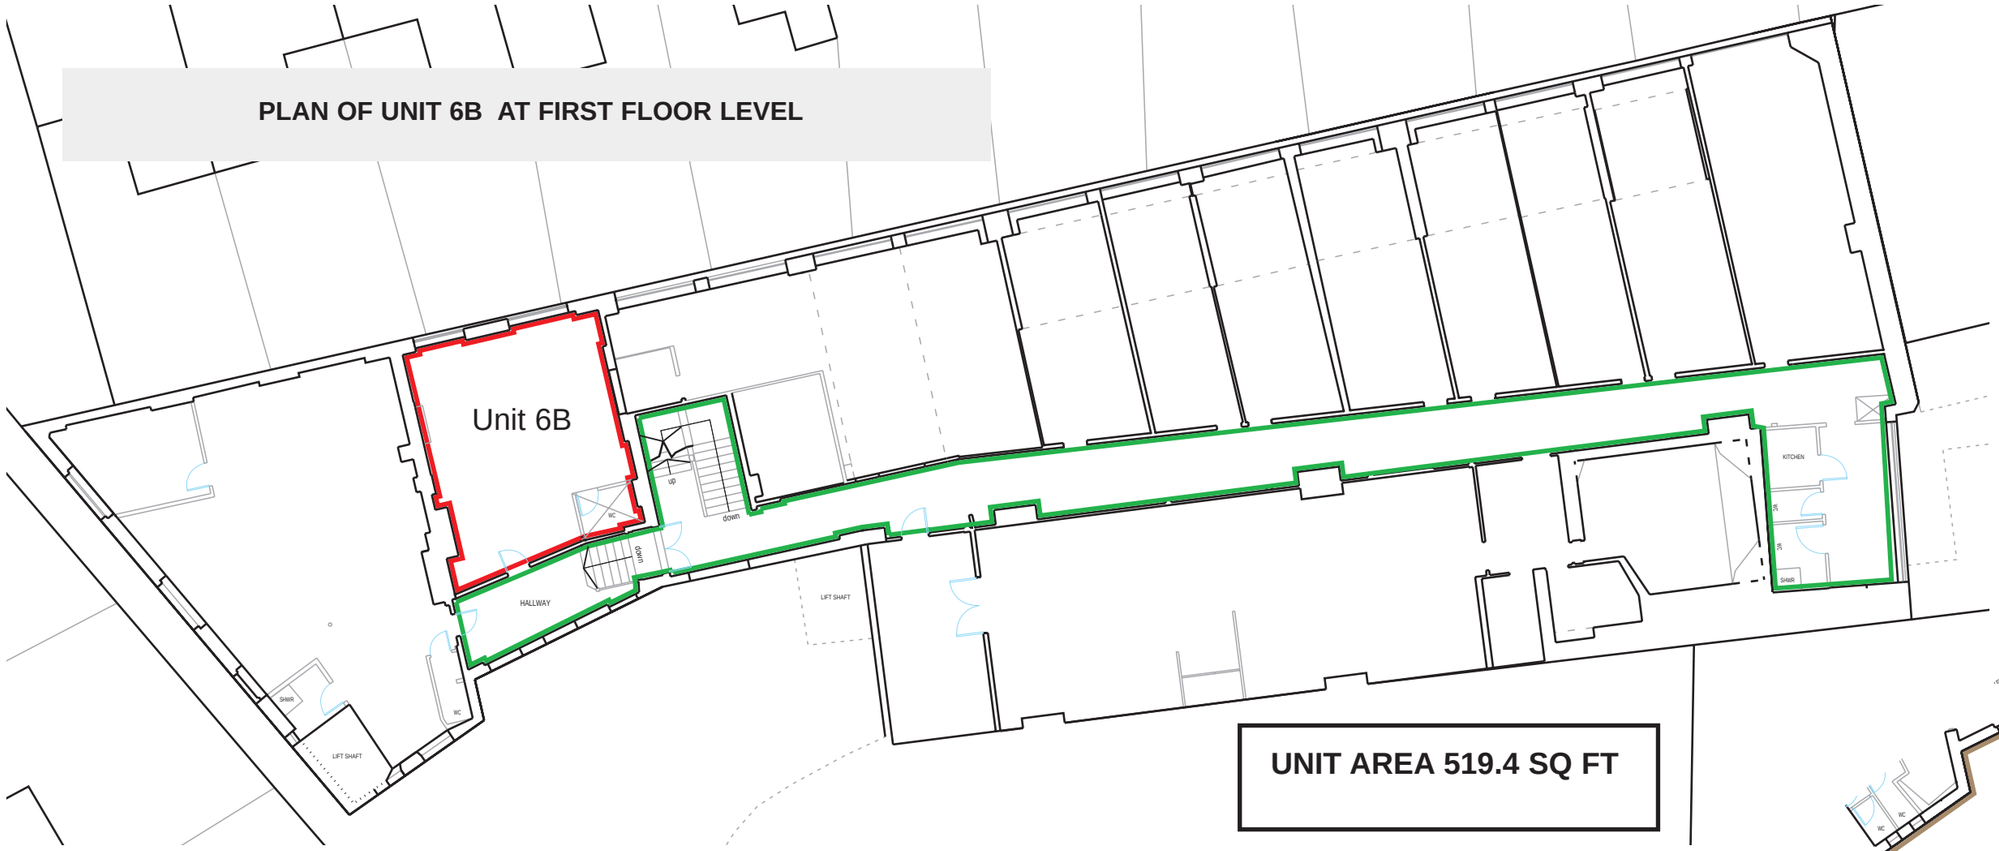


**UNIT AREA 519.4 SQ FT**

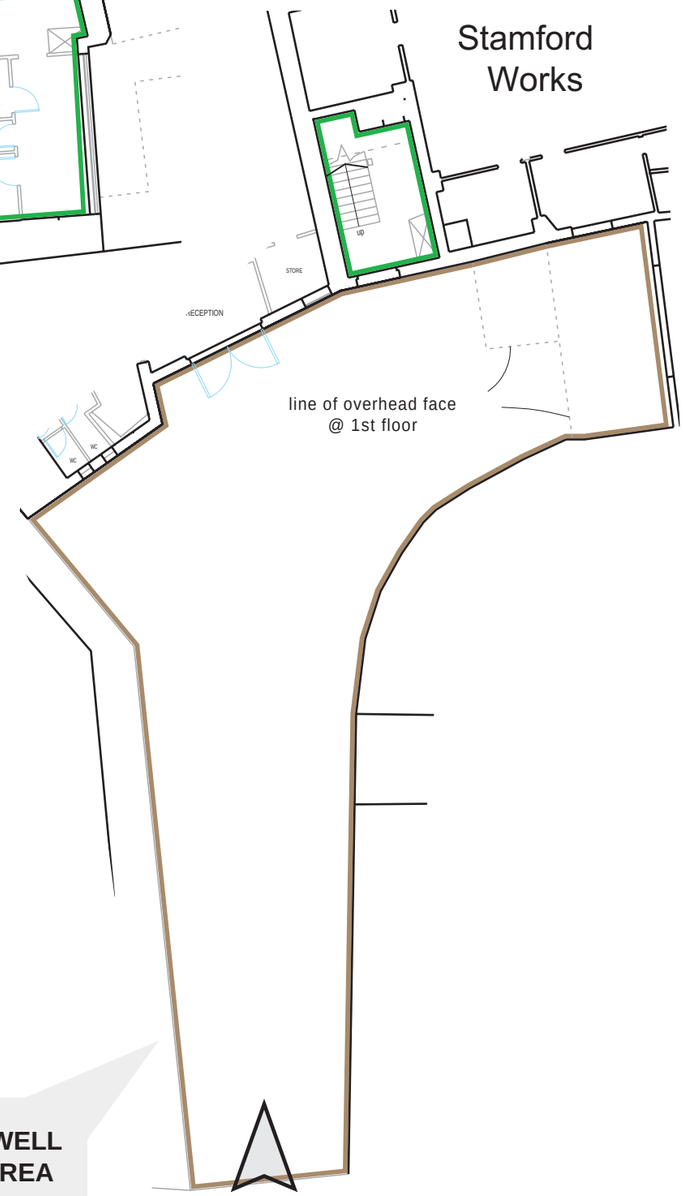


Scale 1:200 (@ A3)

0 5 10 15 20 25 Metres

0 10 20 30 40 50 60 70 80 Feet

Extent of Demised Premises shown by red line.

Extent of Estate shown by blue line.

Common Access via corridor and stair wells shown by green line.

Site entrance and parking area shown by brown line.

Unit location shown by red fill.

**PLAN OF COMMON AREA / STAIR WELL AND SITE ENTRANCE / PARKING AREA AT GROUND FLOOR LEVEL**
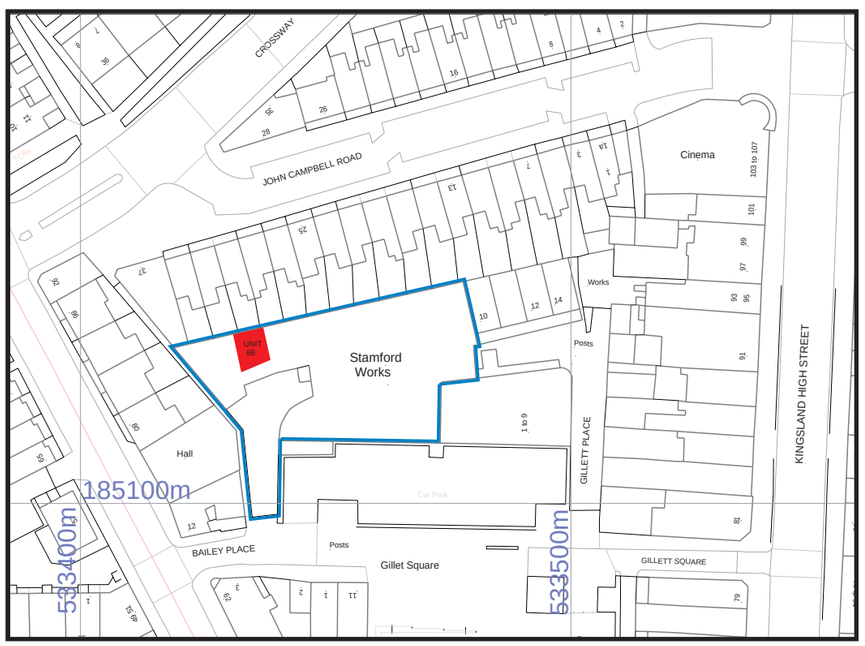
**Ordnance Survey Location Plan Scale 1:1250**
**Crown Copyright. All rights reserved.**
**Licence no. 10001998**