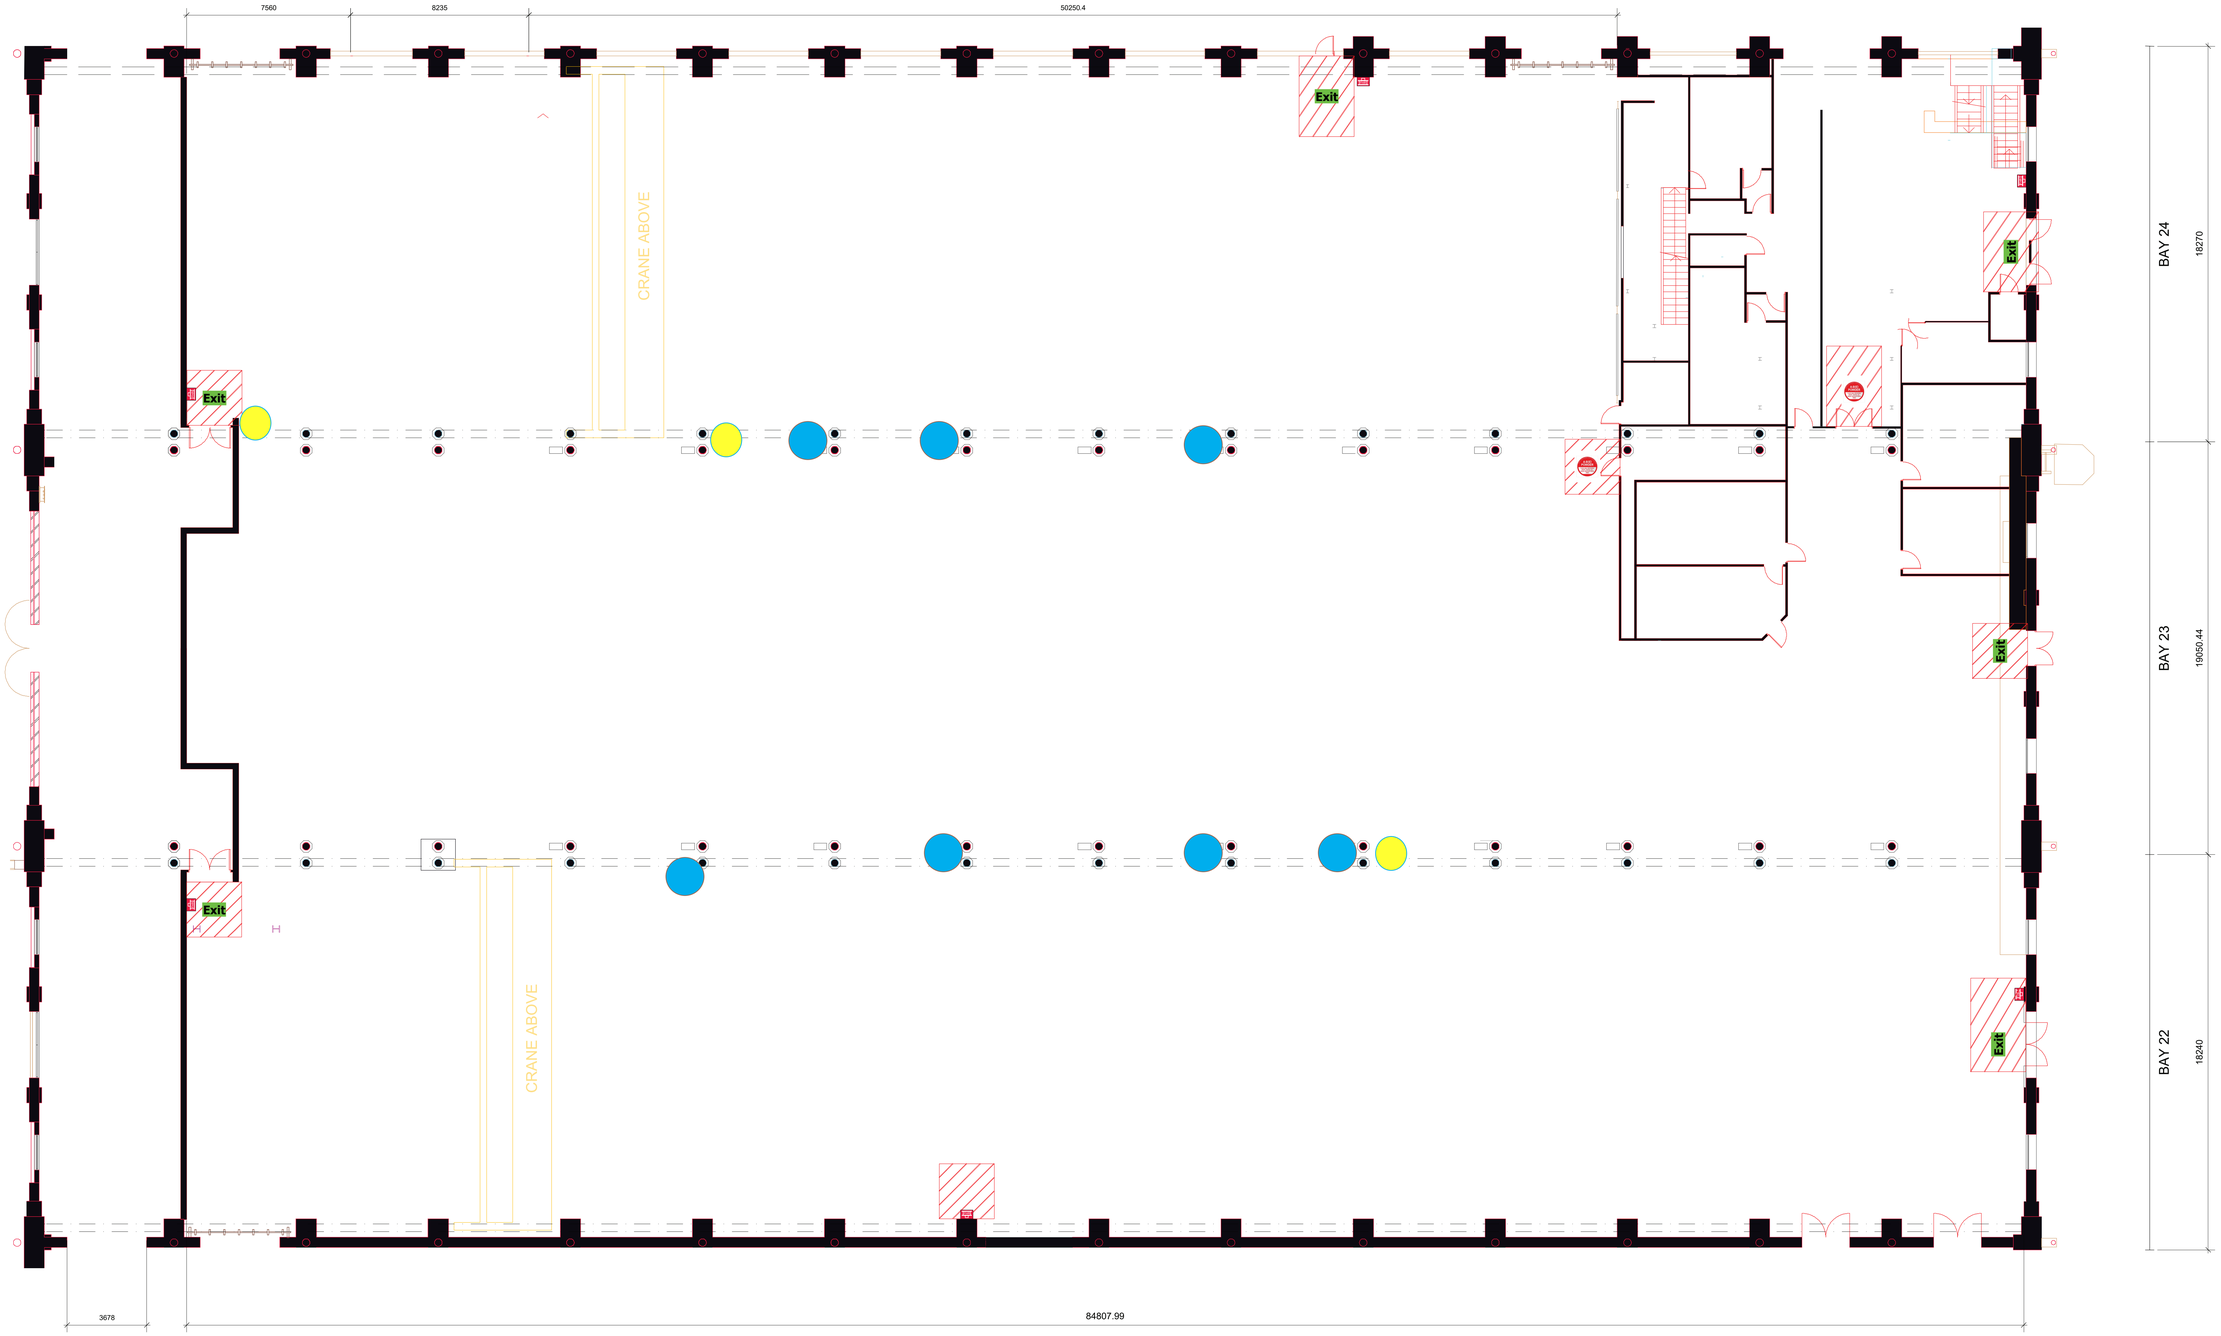


WATER OUTLETS

RAIN WATER DRAIN PITS

0 2 3 4 5 6 7 8 9 10 M

AREAS MARKED MUST BE KEPT CLEAR AT ALL TIME

Exit EMERGENCY EXIT

FIRE HOSE REEL

FIRE EXTINGUISHER

| No. | Date | Revision Notes | Zone | Approvals | No. | Date | Issue Notes |
|---|---|---|---|---|---|---|---|
| | | | | | | | |

CARRIAGEWORKS

Design Firm: TZG

Project Title: Carriageworks Bays 22-24

Project Manager: Kri Leitner

Drawn By: TZG

Reviewed By: JT

Date: 08/12/17

CAD File Name: BZZ-24 171208

Project ID:

Scale: 1:100

Sheet No.: 1 of 1