




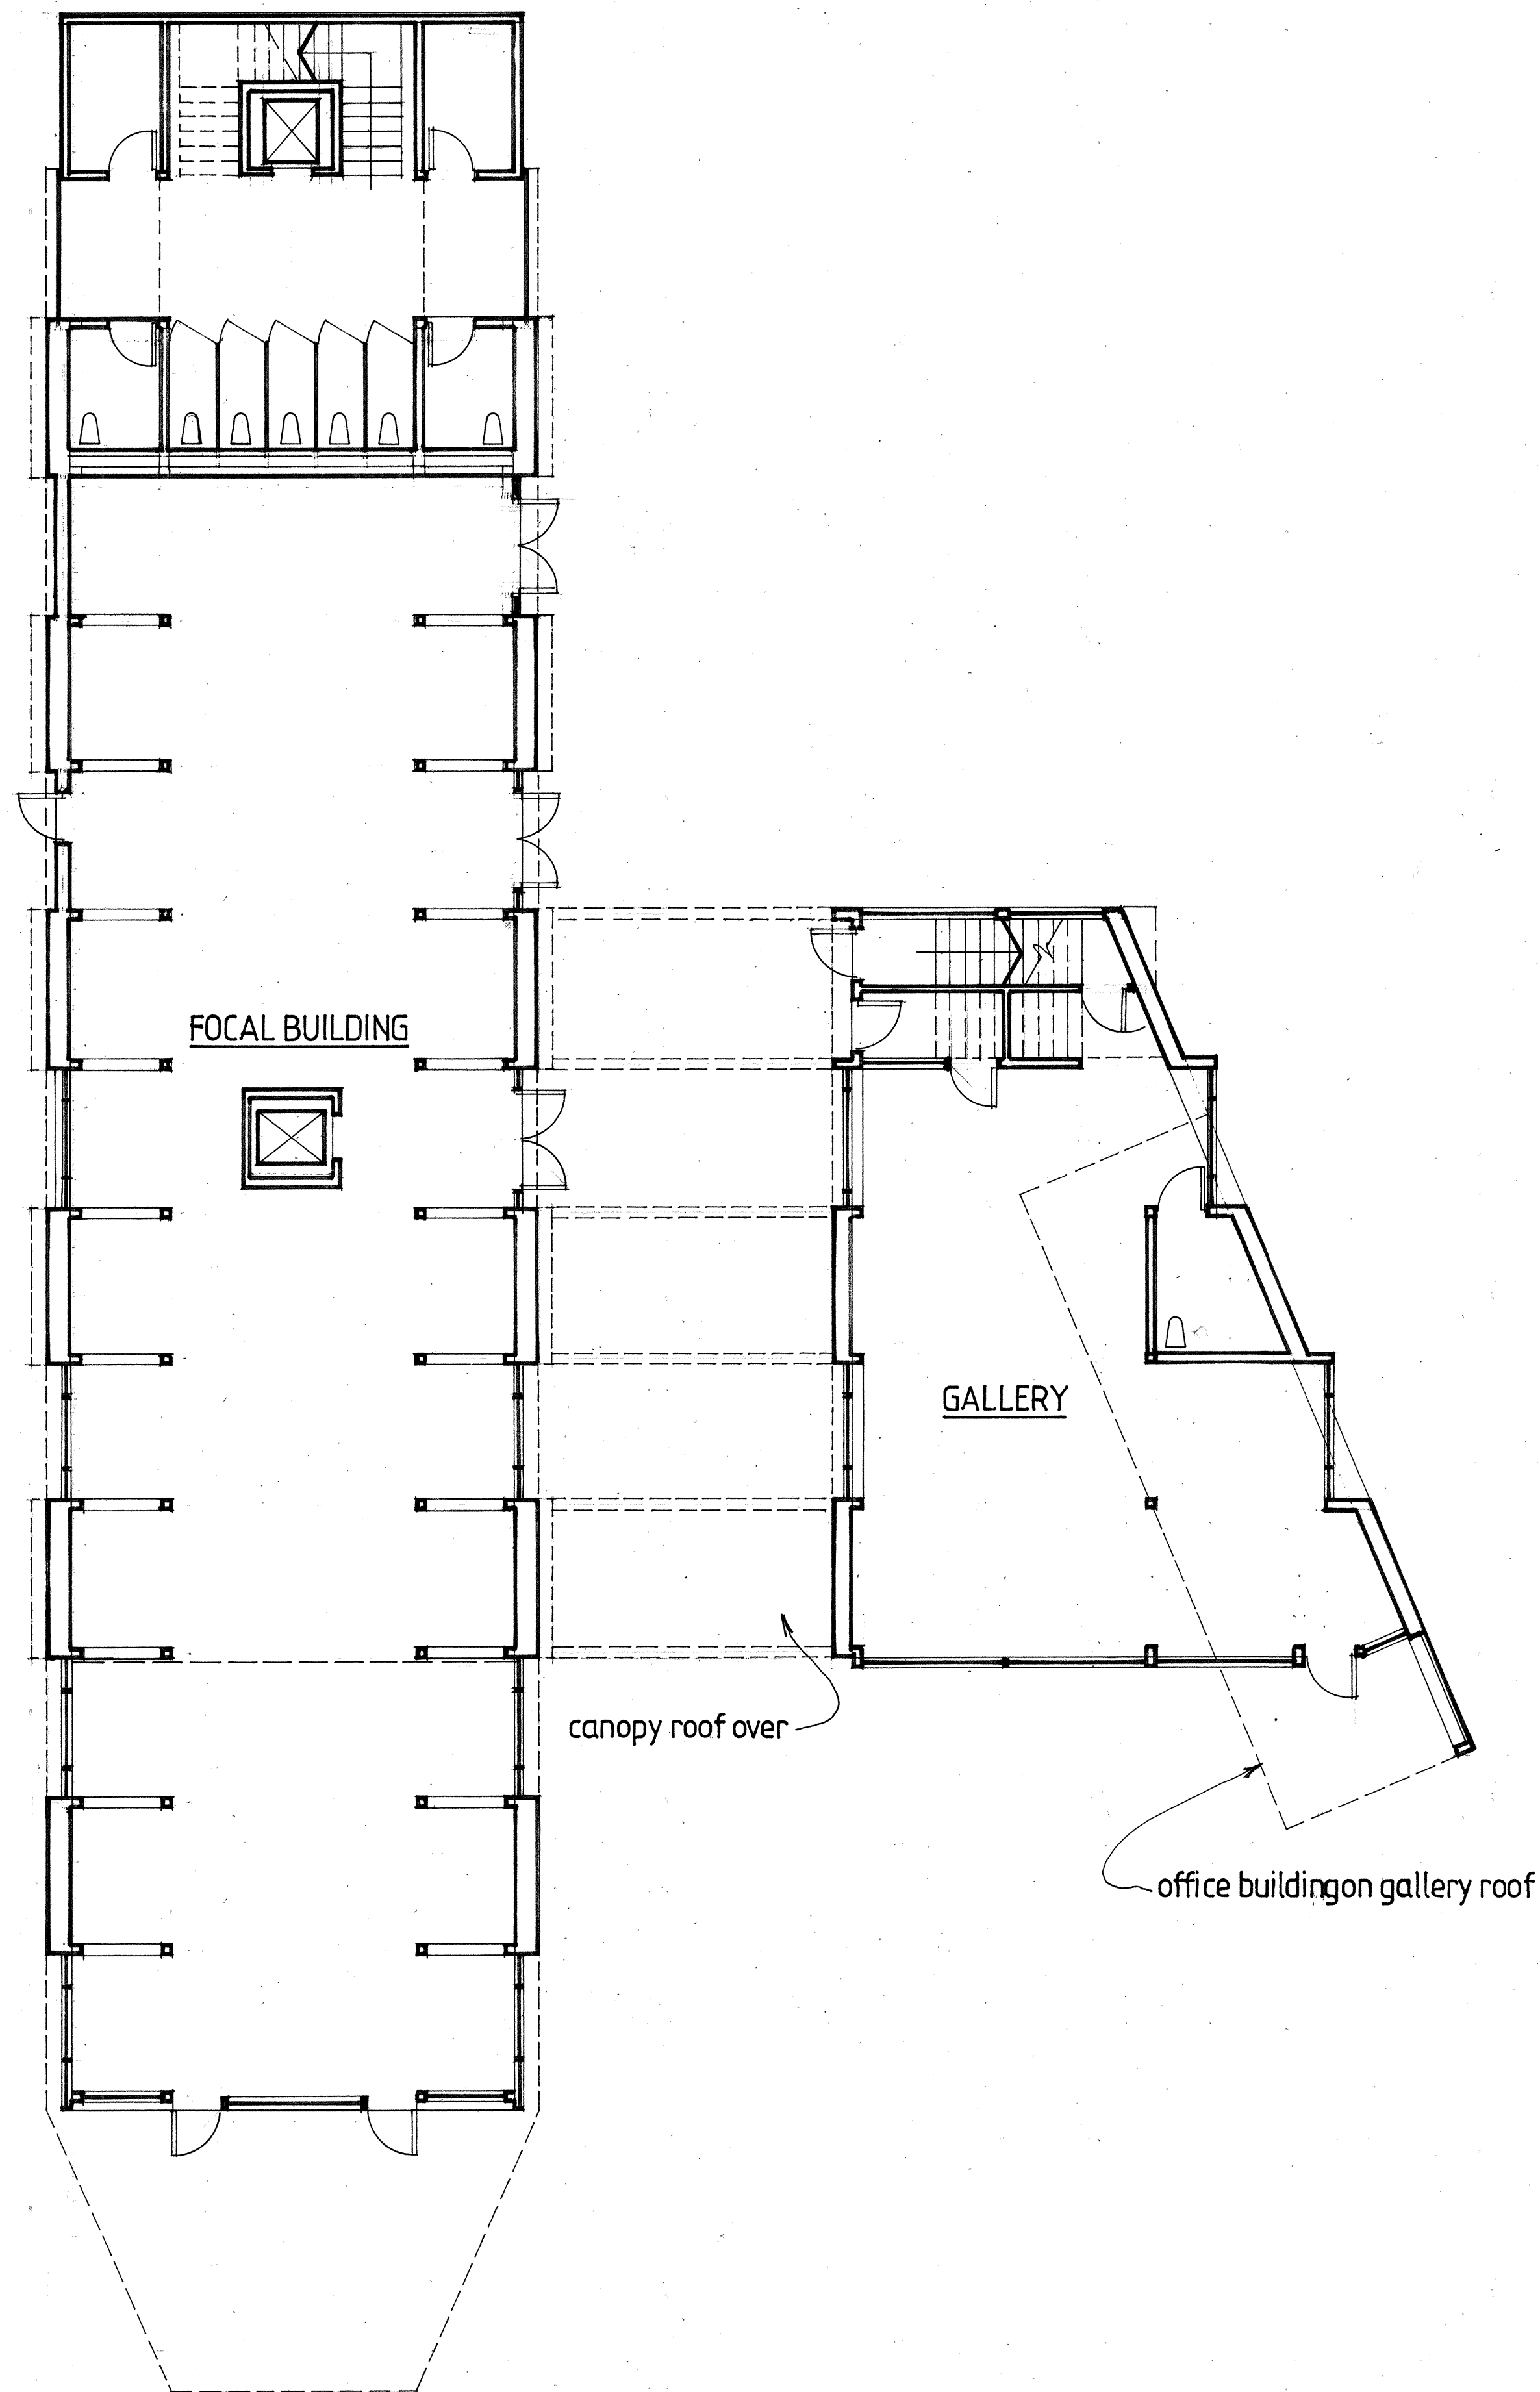

FOCAL BUILDING & GALLERY GROUND FLOOR PLAN 1:100

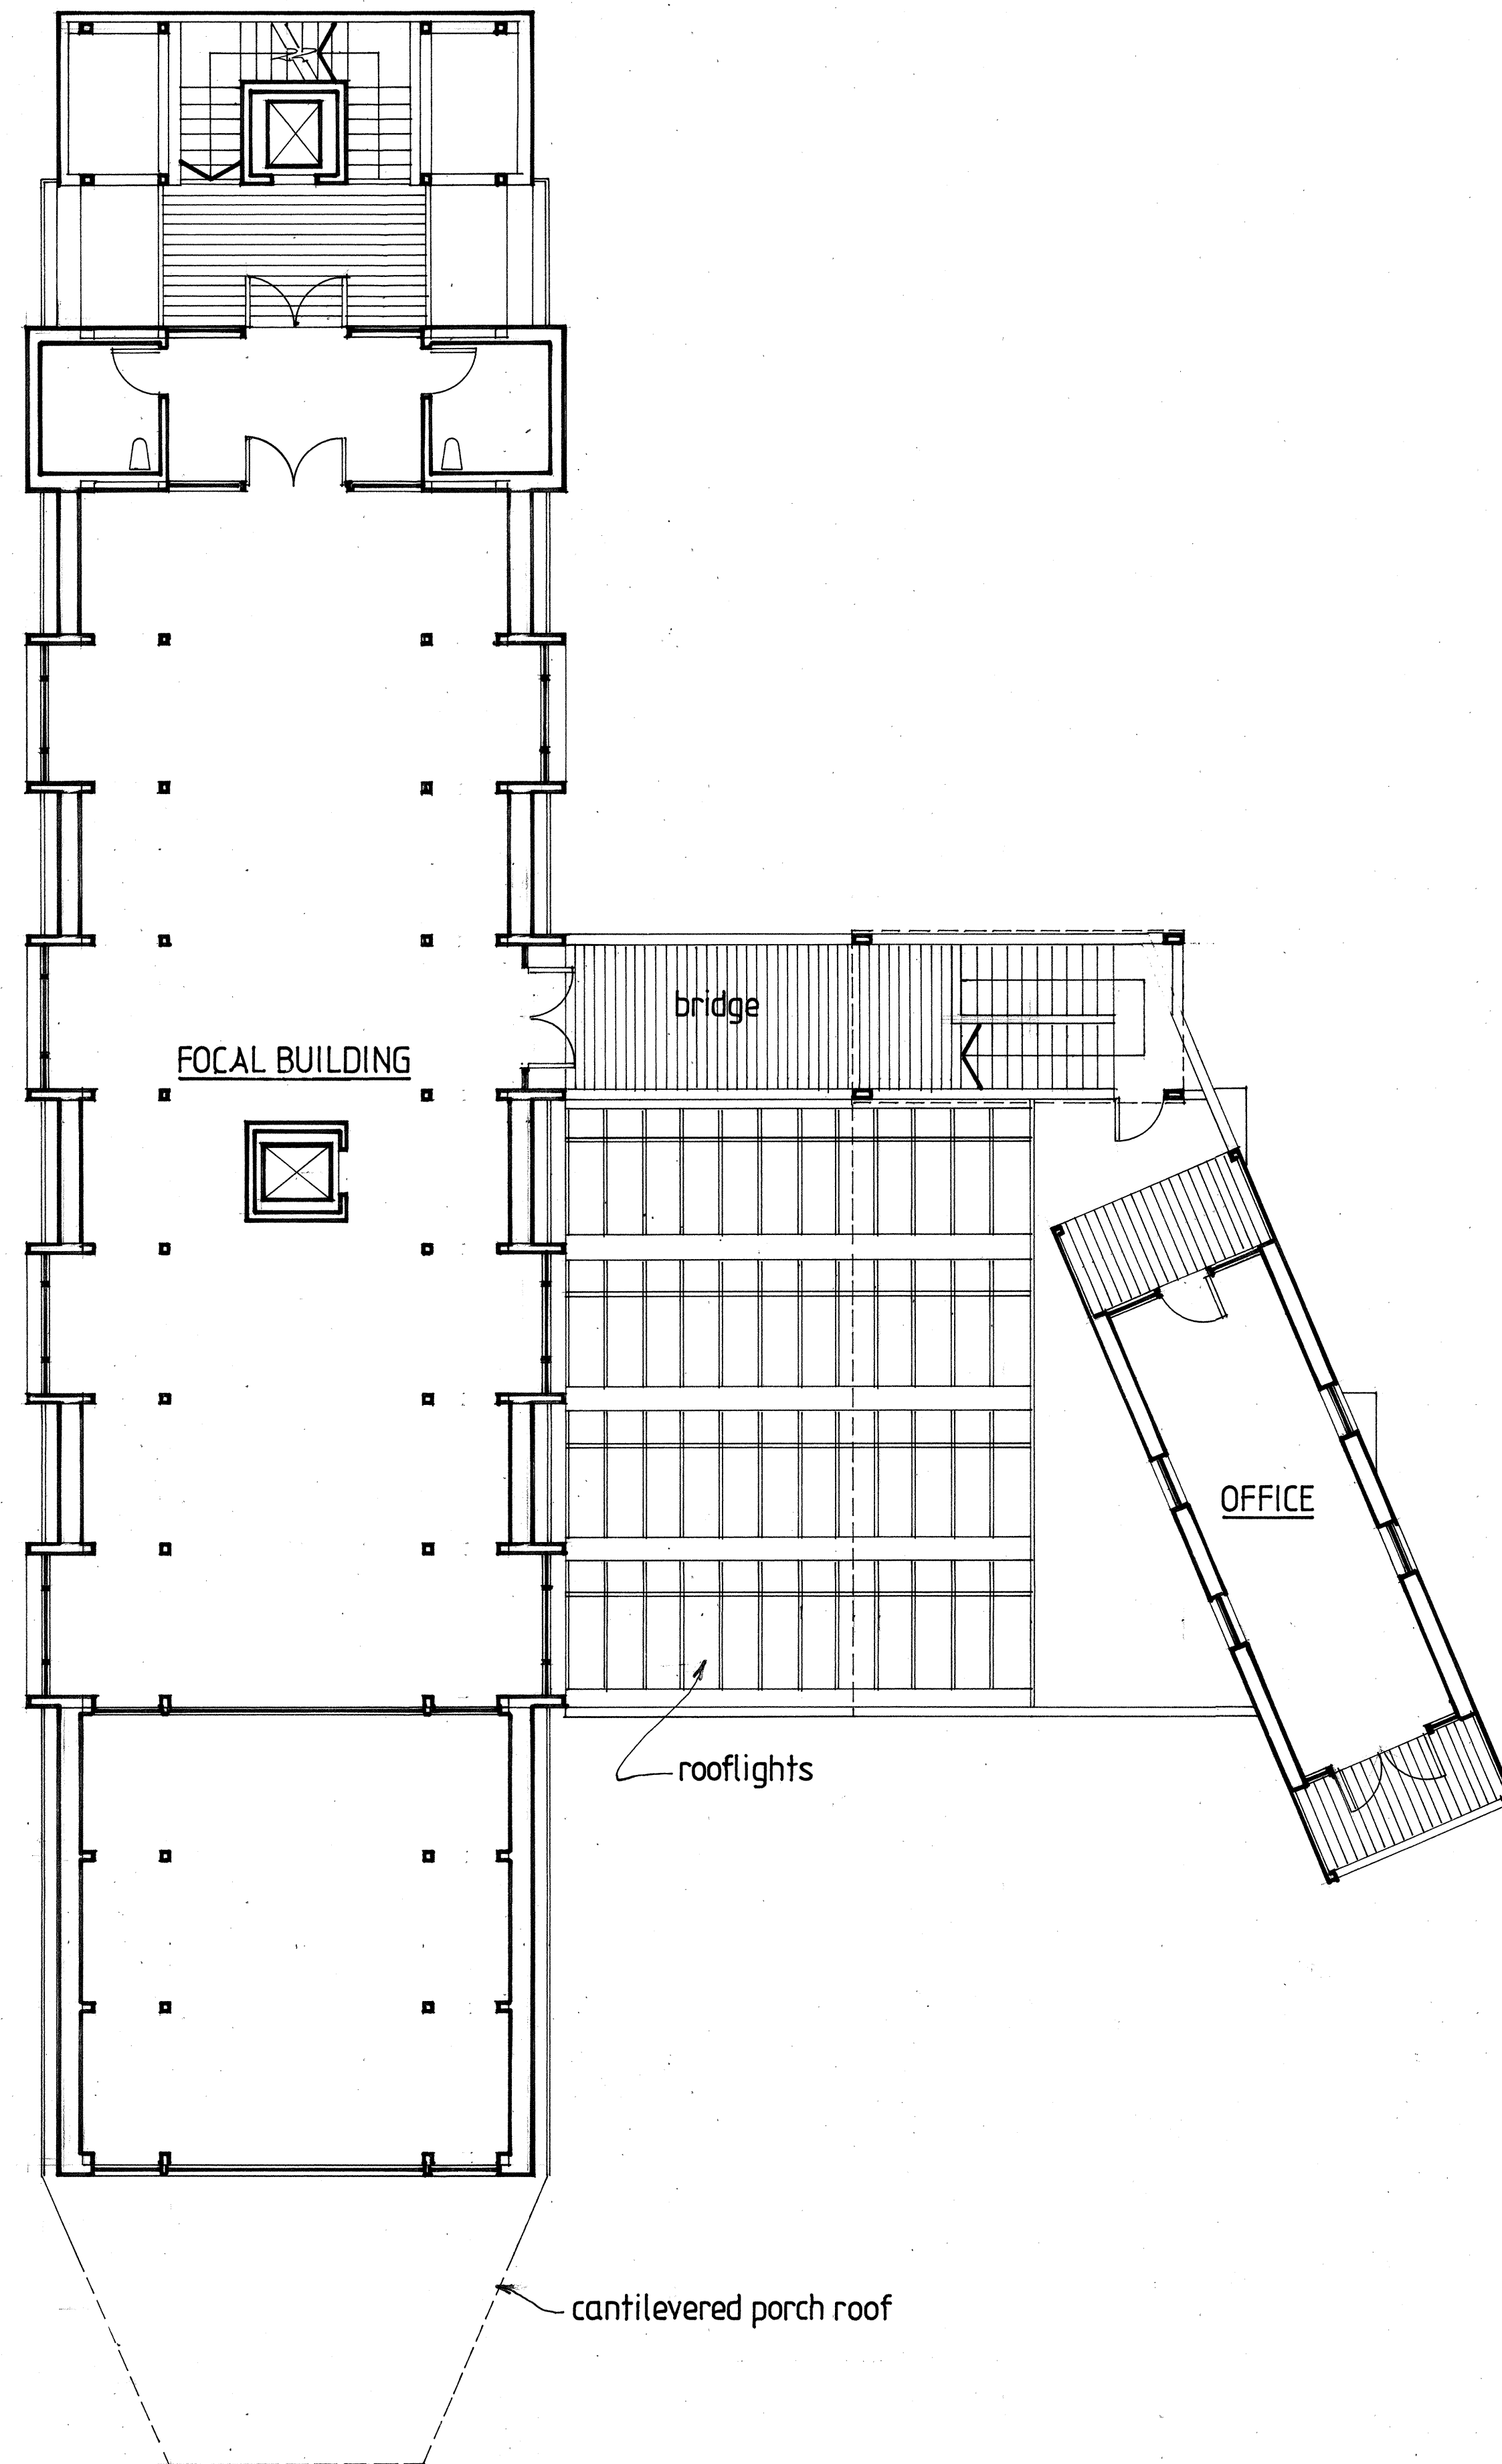

FOCAL BUILDING & GALLERY UPPER FLOOR PLAN 1:100

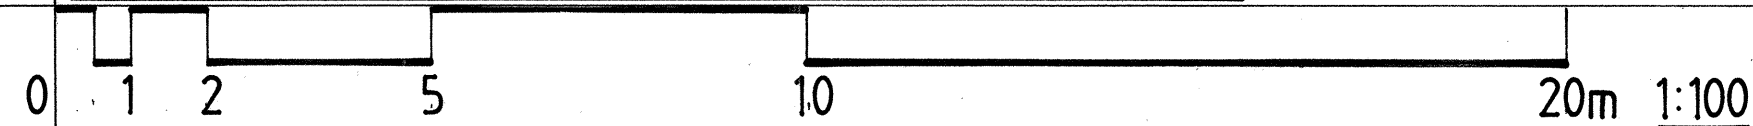

THE ARCHITECTURE ENSEMBLE
11 COSMO PLACE, LONDON WC1N 3AP
TEL: 020 7278 7064
email: steve@archen.demon.co.uk

focal
building

RINGDEN WOOD WORKS

S03