



TRIBECA, NEW YORK

Private Dining & Events

Intimate dinners. Celebrations.
A space for every gathering.

UPSTAIRS VIP ROOM A

6-20 seated guests

A fully private dining room, warm leather seating and a long table behind our wine wall.



317 Greenwich Street | New York, NY 10013

uponthepalace.com

uponthepalace@gmail.com

Reservations: 646-454-1755

Downstairs, the celebration continues



EPANG LOUNGE

30-80 guests

Seated dining

A private lounge with a full-service bar, stage, AV and karaoke. Bring your DJ or let us help arrange one.

Standing reception: up to 100



Seated dinners, buffet receptions and celebrations.
Layout and entertainment arrangements are tailored to your event.

FULL-VENUE BANQUETS: UP TO 200 GUESTS

Three ways to gather around the table



Photography shows a selection of our dishes. Your final menu is agreed in advance.

\$125 PER PERSON

Classic Dinner

Choice of soup, appetizer and main course, with shared rice or noodles, seasonal vegetables and dessert.

\$150 PER PERSON

Peking Duck Dinner

The Classic Dinner package, plus our signature Peking Duck served for the table to share.

\$175 PER PERSON

Peking Duck & Japanese Dinner

The Classic Dinner package and shared Peking Duck, with an additional selection of Japanese dishes.

All three include tea, soft drinks, food tax and gratuity. Alcohol and applicable room charges are separate.

SAMPLE CLASSIC DINNER

A menu made for your occasion

SOUP | CHOOSE ONE

West Lake Beef Soup
Hot & Sour Soup
Pork Wonton Soup
Sweet Corn & Egg Drop Soup

APPETIZER | CHOOSE ONE

Pork or Vegetable Dumplings
Popcorn Shrimp
Crispy Shredded Beef

DESSERT | CHOOSE ONE

Chocolate Bombe
Ricotta Pistachio Cake

MAIN COURSE | CHOOSE ONE

Walnut Prawns
Sesame Jumbo Shrimp
Sesame Chicken
Sweet & Sour Pork
Sichuan Filet Mignon Cubes
Steamed Chilean Sea Bass

SHARED SIDES

Fried Rice or Lo Mein
Seasonal Vegetables



Family-style and buffet menus can also be designed for larger groups. Tell us your guest count, occasion, budget and dietary requirements.

Sample selections are subject to seasonal availability and final menu confirmation. Duck is included in the \$150 and \$175 packages.

FROM THE BAR

Signature cocktails, wine & spirits



JADE DRAGON | \$19

Gin, elderflower, cucumber, lemon and mint.

[Browse the full drinks menu](#)

Online selections checked October 26, 2026.
Prices and availability may change.

SIGNATURE COCKTAILS

The Q	\$18	Golden Palace	\$19
Jasmine Whisper	\$18	Great Wall	\$19
Lychee Peachy Tini	\$18	Jade Dragon	\$19
Shanghai Sunshine	\$18	Spicy Passion Margarita	\$18

SELECT WINES | GLASS / BOTTLE

The Little Sheep Pinot Noir	\$17 / \$55
Black's Station Cabernet Sauvignon	\$18 / \$60
Hayes Ranch Pinot Grigio	\$18 / \$60
Prosecco Lamberti NV	\$16 / \$60

SPIRITS | SELECT SINGLE POURS

Hendricks Gin	\$18	Casamigos Reposado	\$20
Grey Goose Vodka	\$18	Hibiki Harmony	\$22

Beer, Champagne, sake and additional spirits are available.
Alcohol prices exclude 8.875% tax and discretionary gratuity.

PACKAGES & ENQUIRIES

Plan your private event

OPEN BAR | PER PERSON

Package	1 hour	2 hours	3 hours
Beer & Wine	\$35	\$50	\$55
Standard Open Bar	\$50	\$75	\$80

Standard includes beer, wine, spirits priced at \$20 or less per shot and cocktails made with those spirits. Higher-priced spirits are separate at menu prices.

Open bar applies to every attending guest age 21 or older, including non-drinkers. Wine and spirit selections are confirmed for your event.

All alcohol carries 8.875% sales tax. A 20% gratuity on pre-tax alcohol is suggested, entirely discretionary and not automatically charged.

PRIVATE-ROOM CHARGES

VIP Room A: \$350 | Epang Lounge: \$600

Each comes with an equal credit toward alcoholic beverages, including open bar. If no alcohol is ordered, the room charge remains payable. Unused credit is not refundable.

LET'S PLAN YOUR EVENT

Send your date, preferred time, guest count and budget. We will confirm availability, the menu and your complete quote.

EMAIL

uponthepalace@gmail.com

EVENT CONTACT


Dufan | 740-319-2198

EXPLORE ONLINE

[uponthepalace.com](https://www.uponthepalace.com)

Full-venue buyouts, entertainment and any date-specific minimum spend are quoted individually.

Main floor

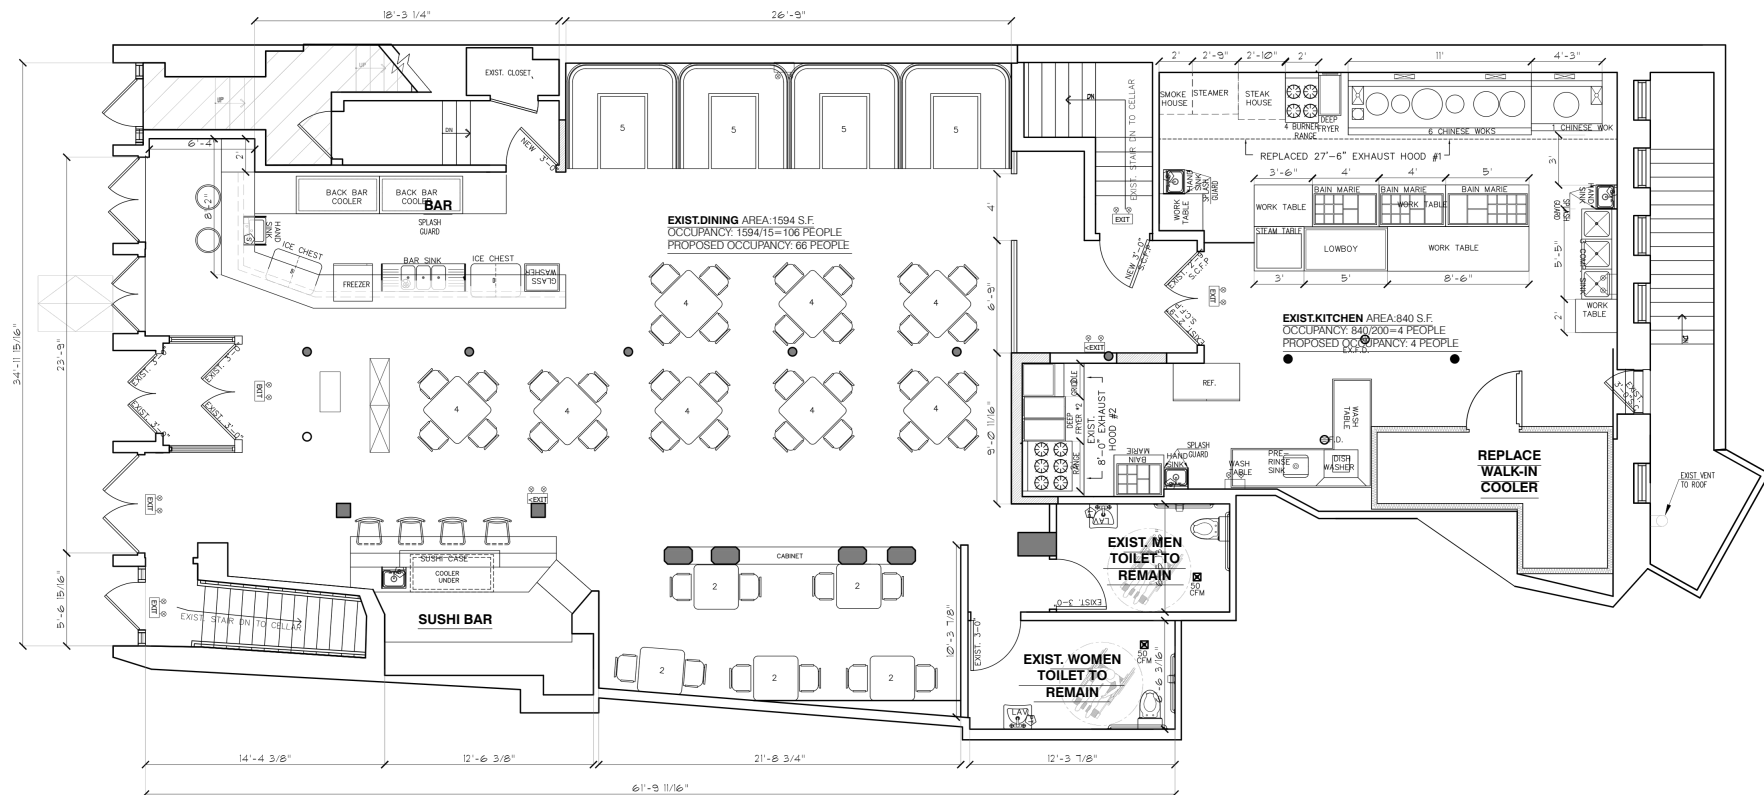


PROPOSED FLOOR PLAN -1ST FLOOR
SCALE: 1/4"=1'-0"

Reference plan from our original venue brochure. Drawings show a proposed layout; final tables and event setup are confirmed with our team. Not to scale.

Plan your event with us

Epang Lounge

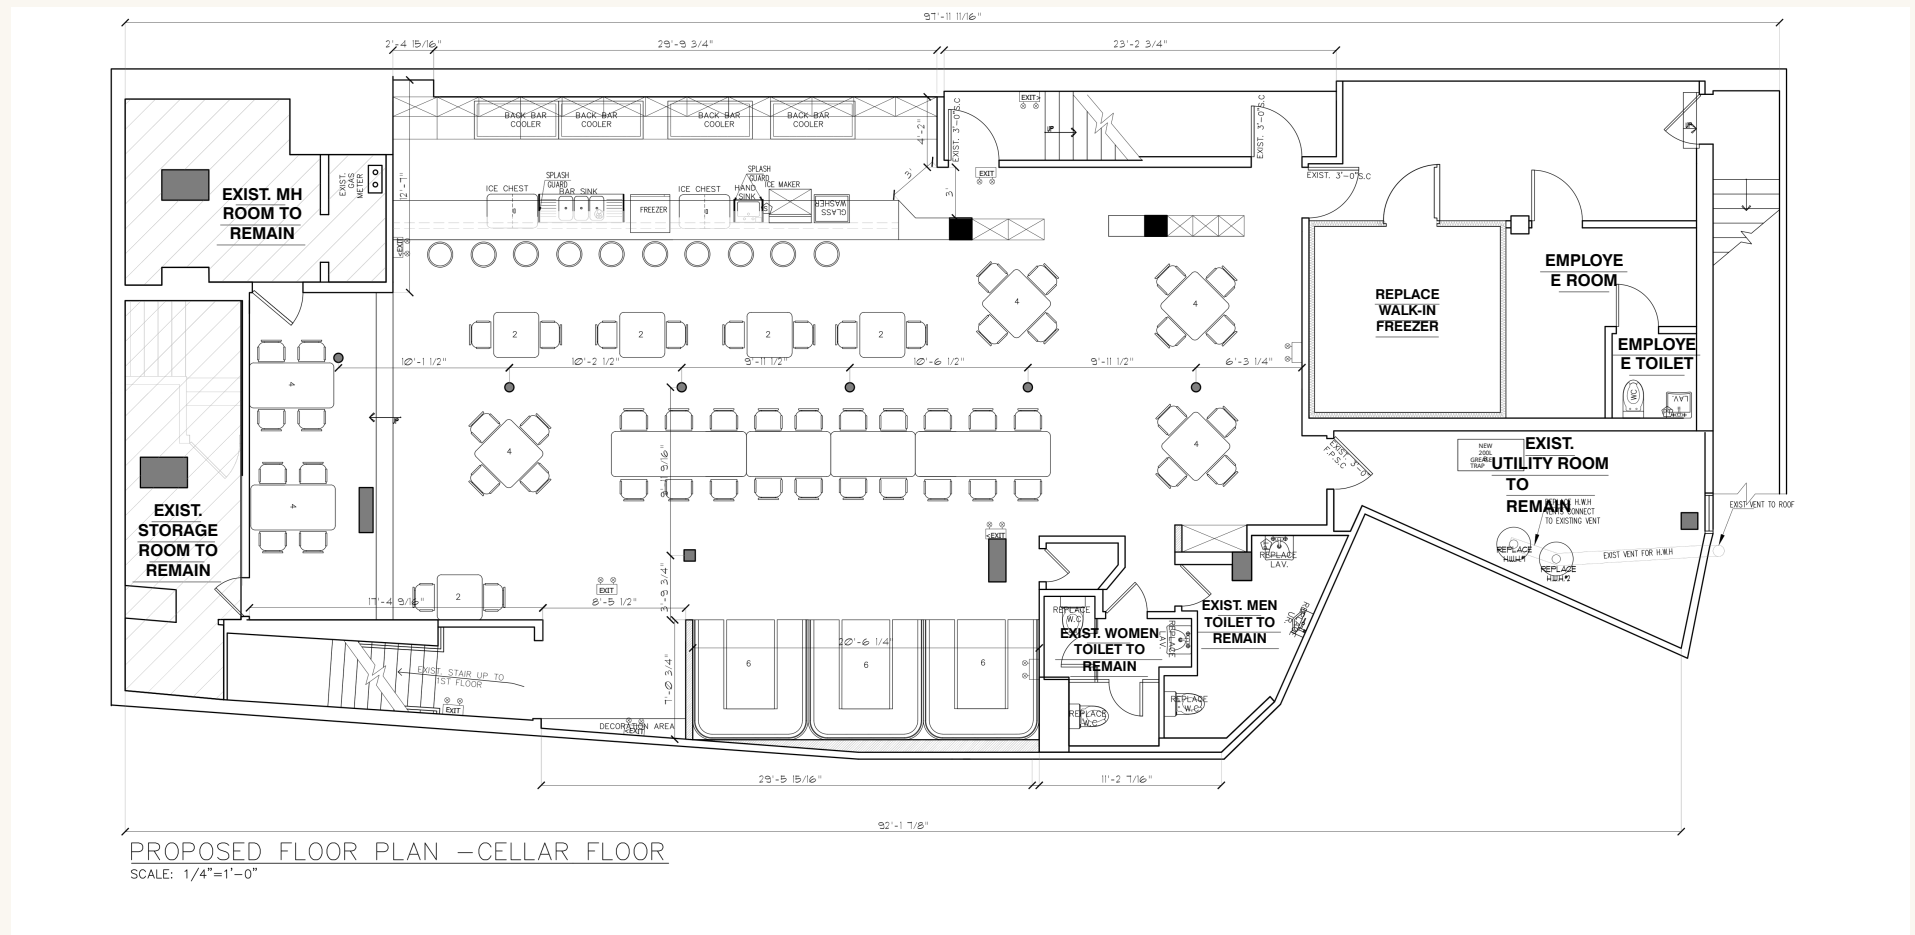

Reference plan from our original venue brochure. Drawings show a proposed layout; final tables and event setup are confirmed with our team. Not to scale.

Plan your event with us