




LWW/1113
(1)

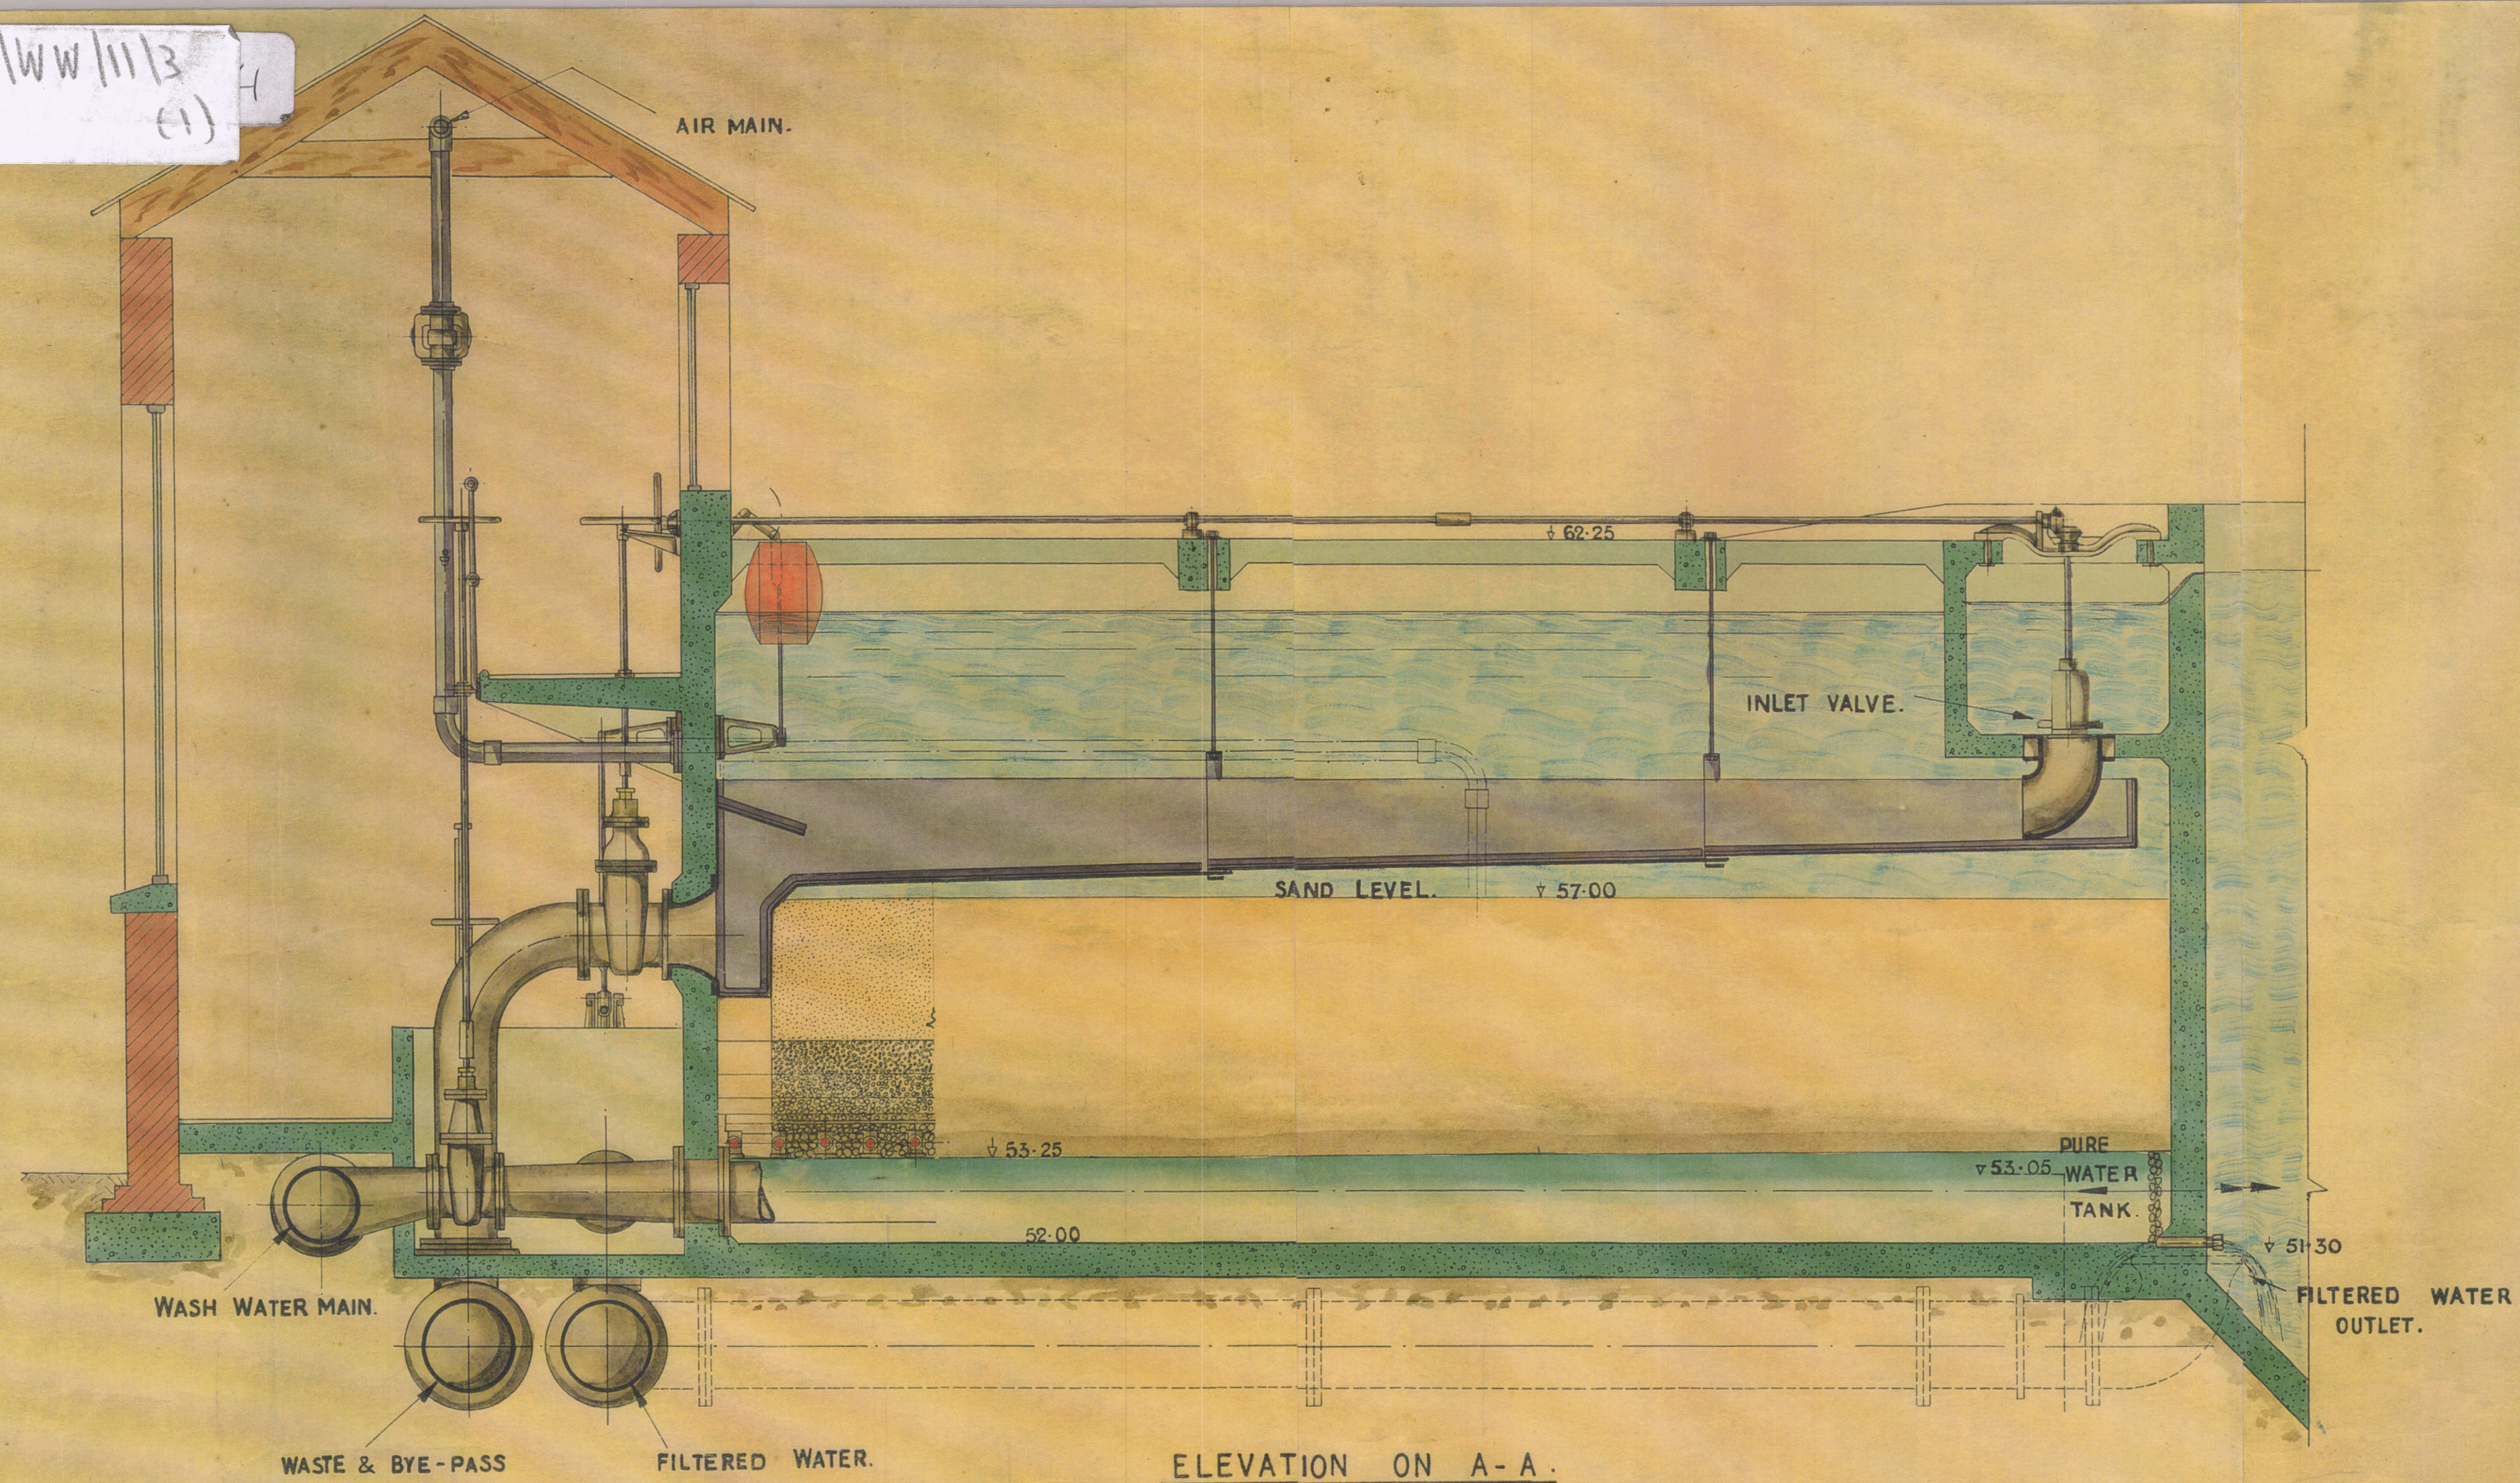



ELEVATION ON A-A.

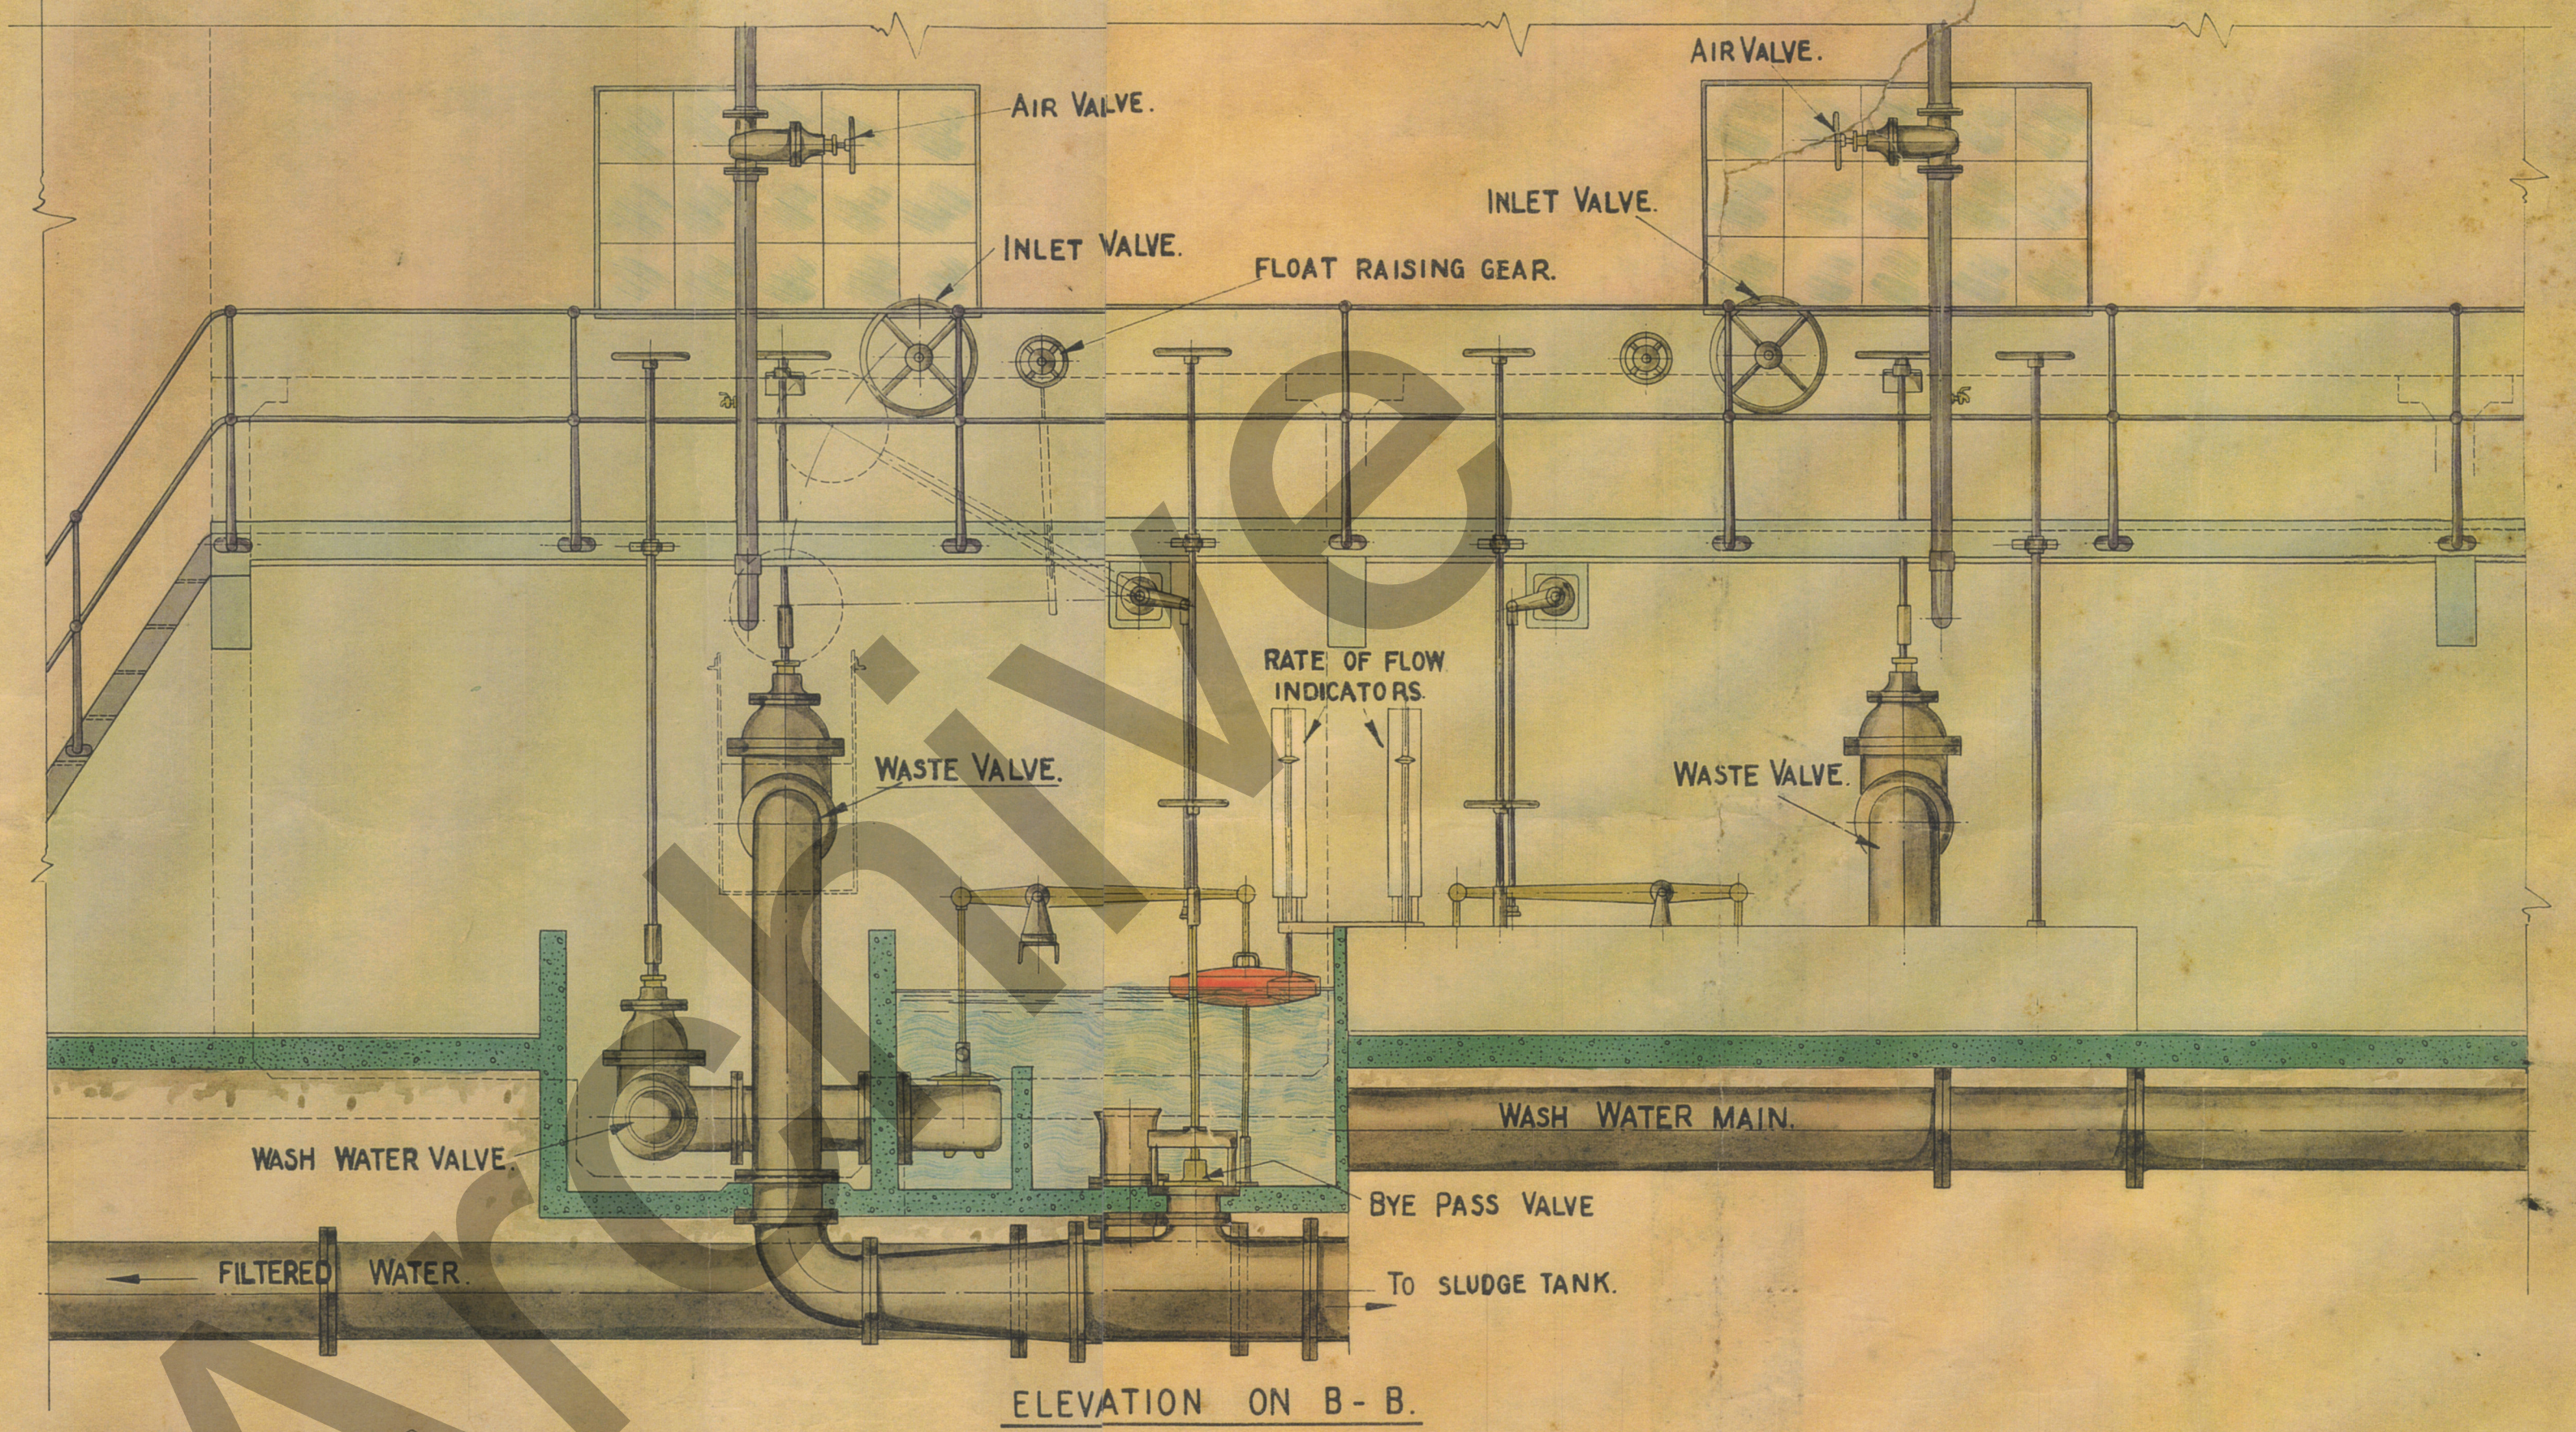

ELEVATION ON B-B.



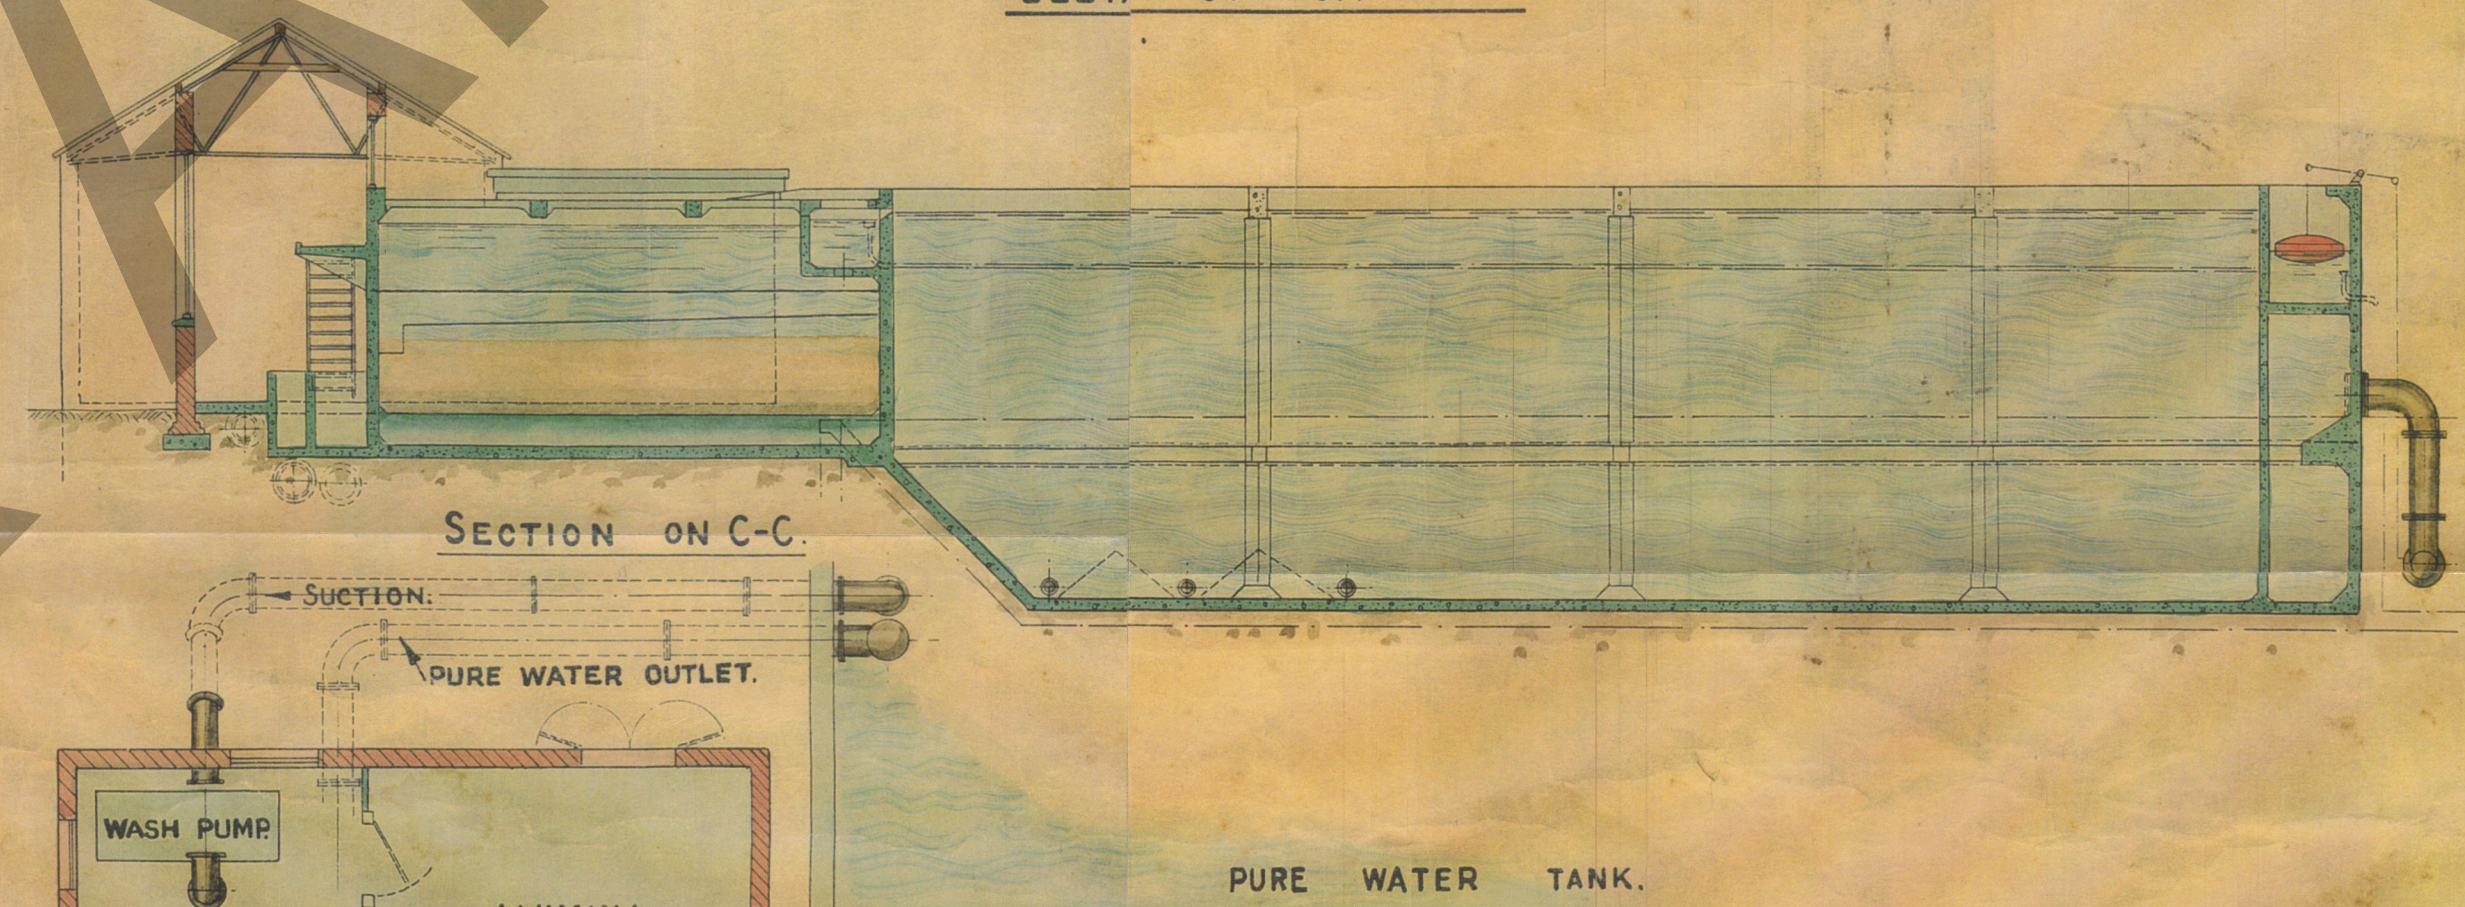


SECTION ON C-C.

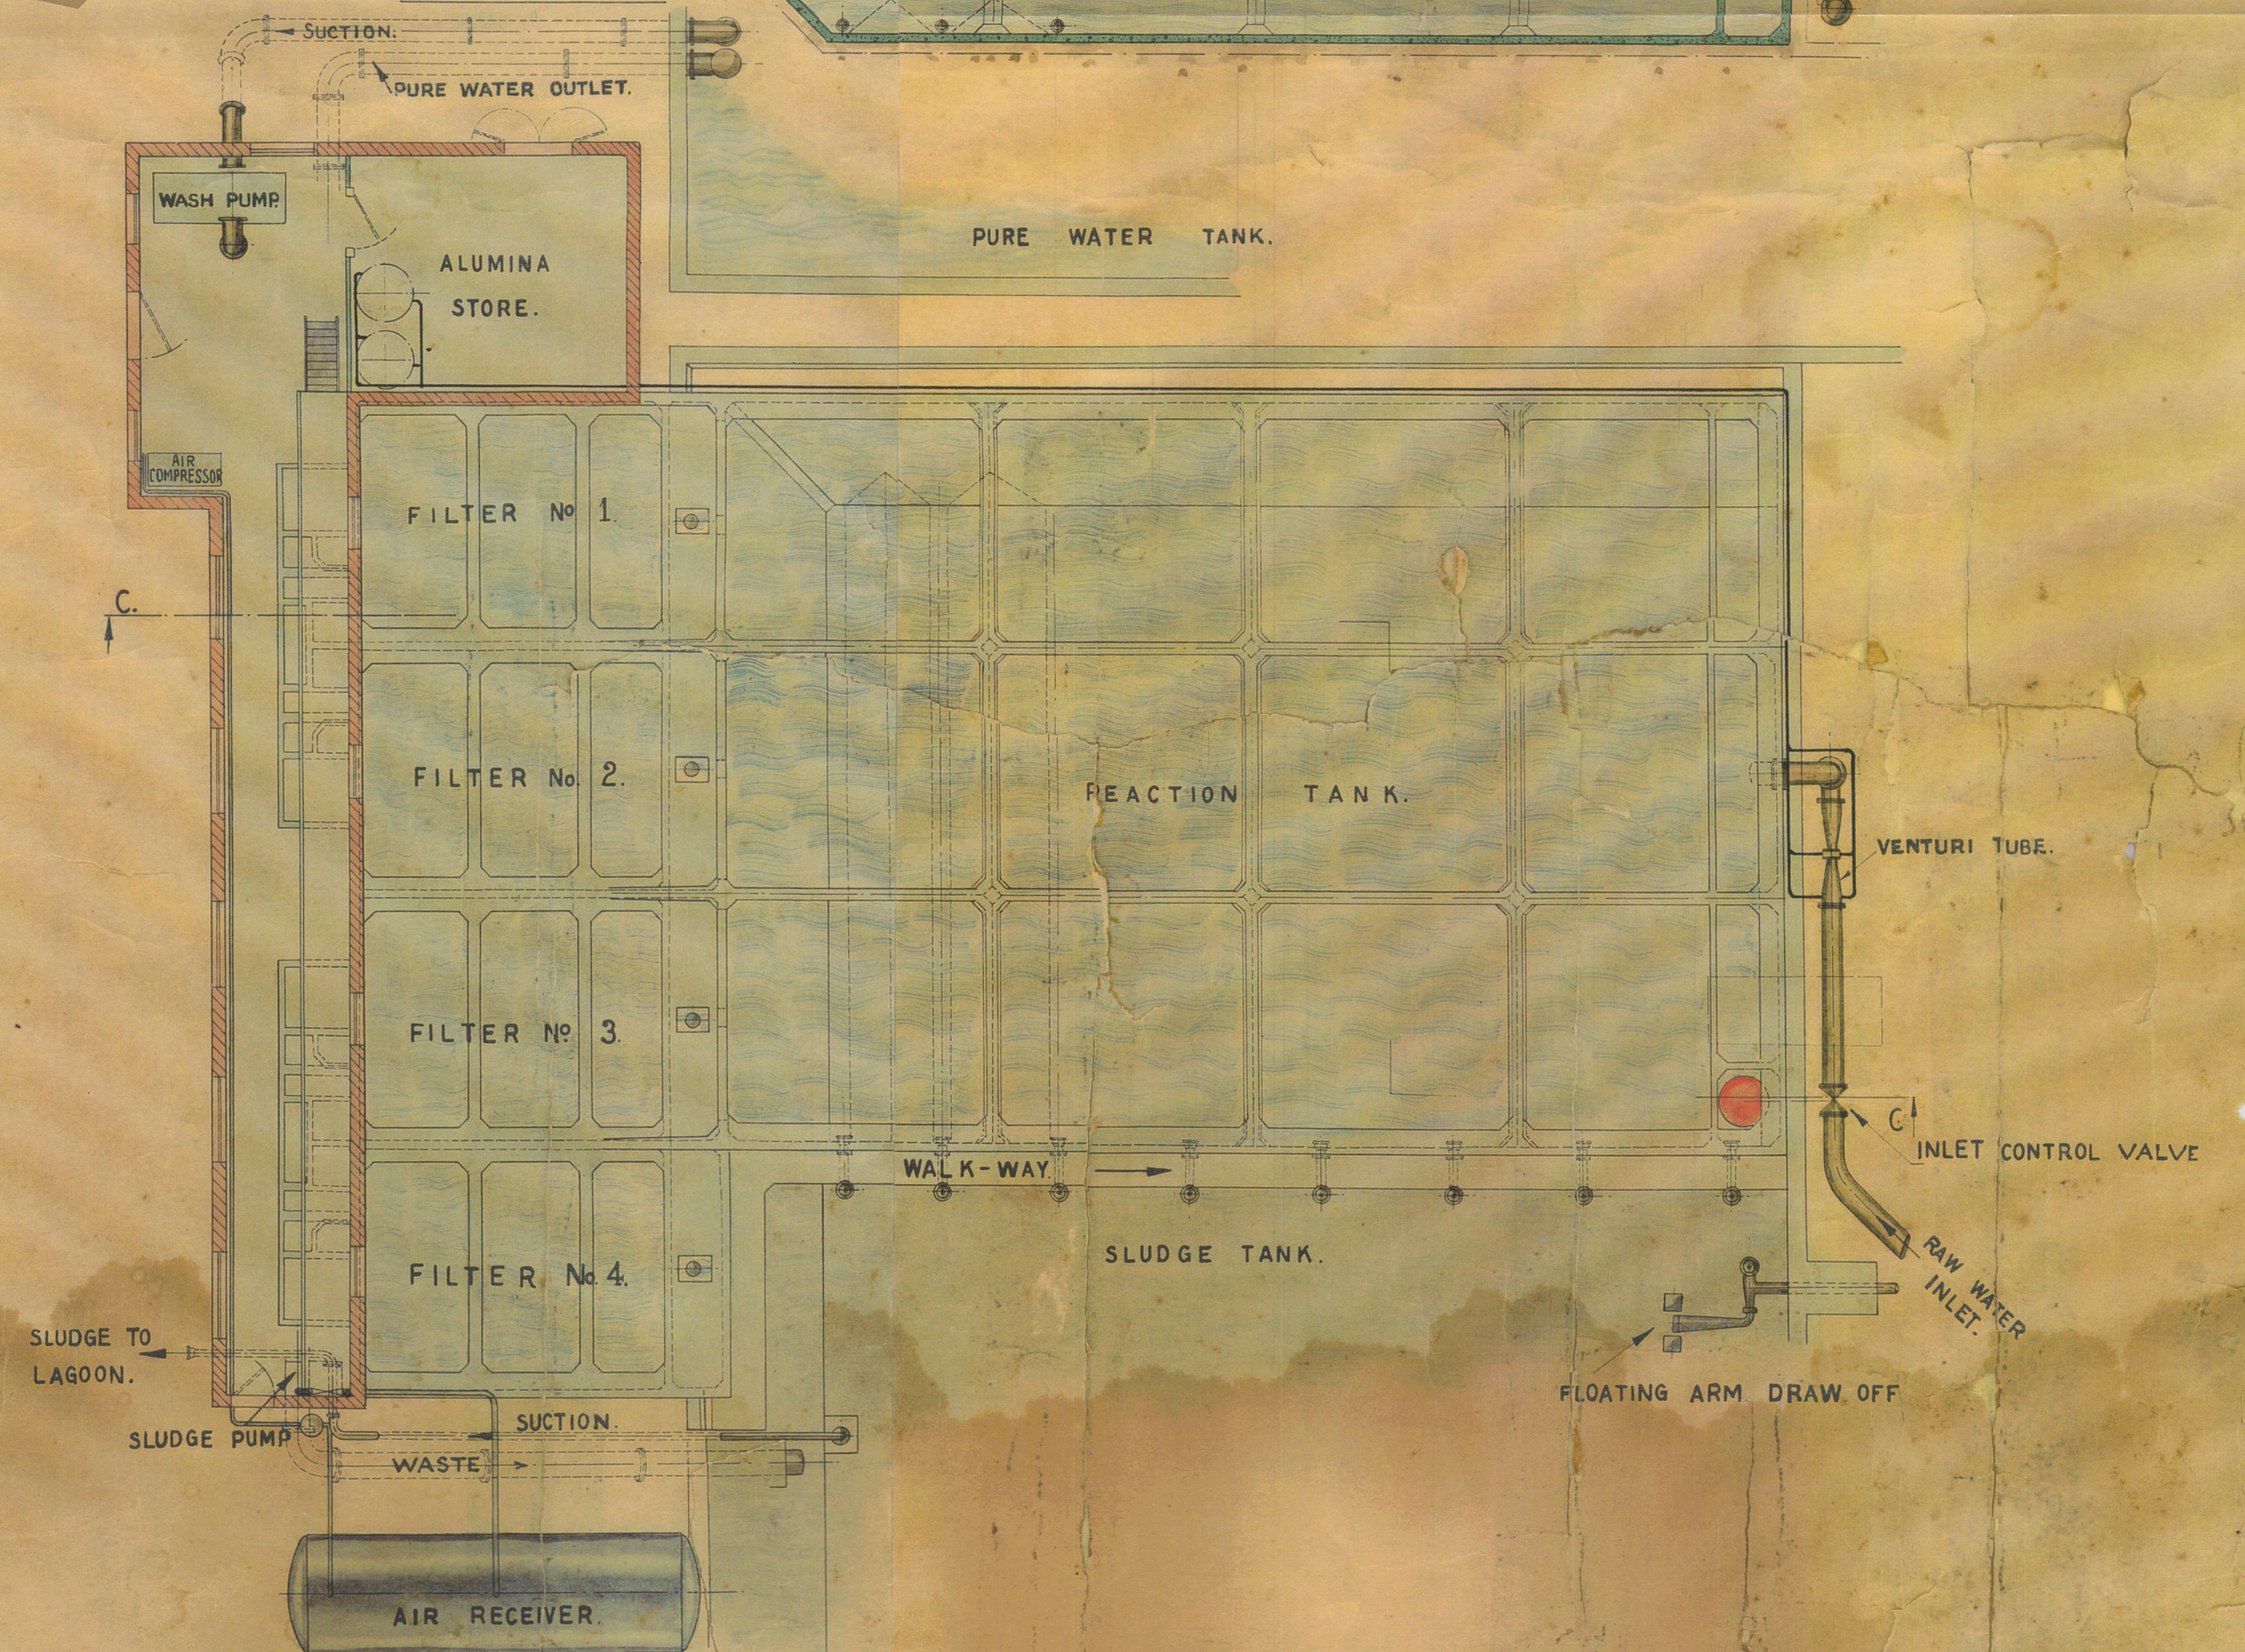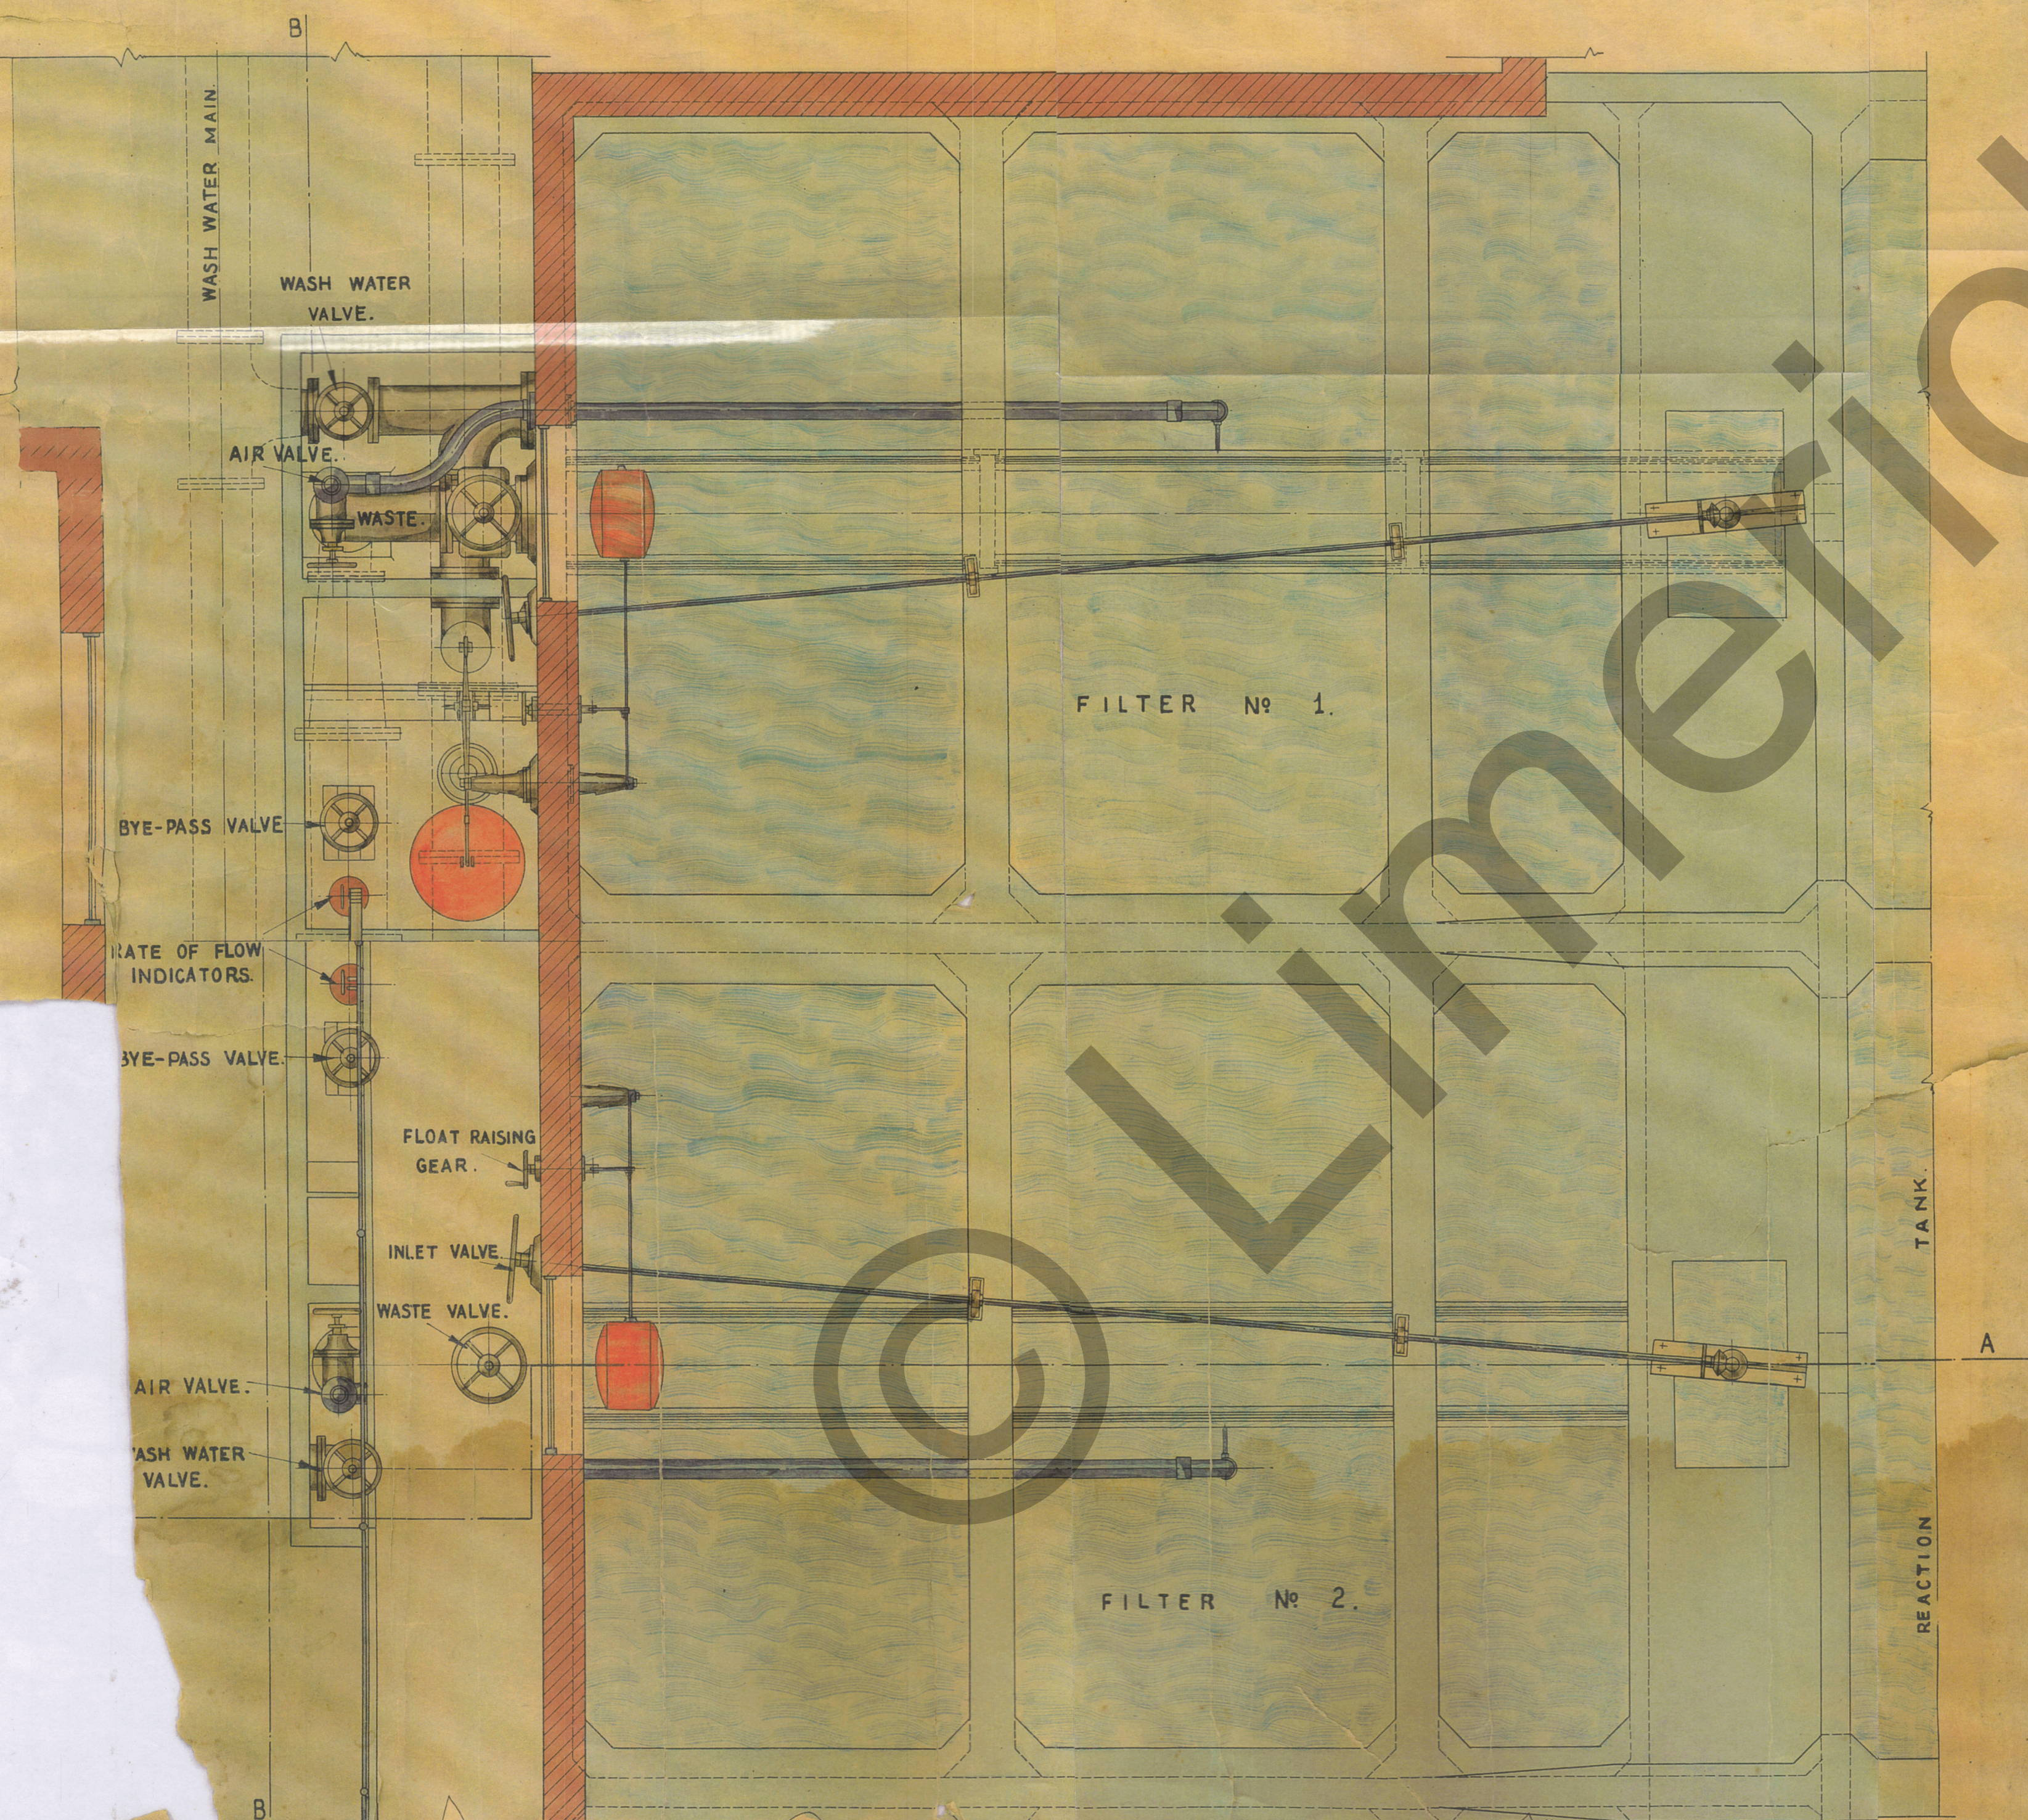

CLAREVILLE PUMPING STATION - LIMERICK,
PATERSON RAPID GRAVITY FILTRATION PLANT.

L/WW/11/3
(2)

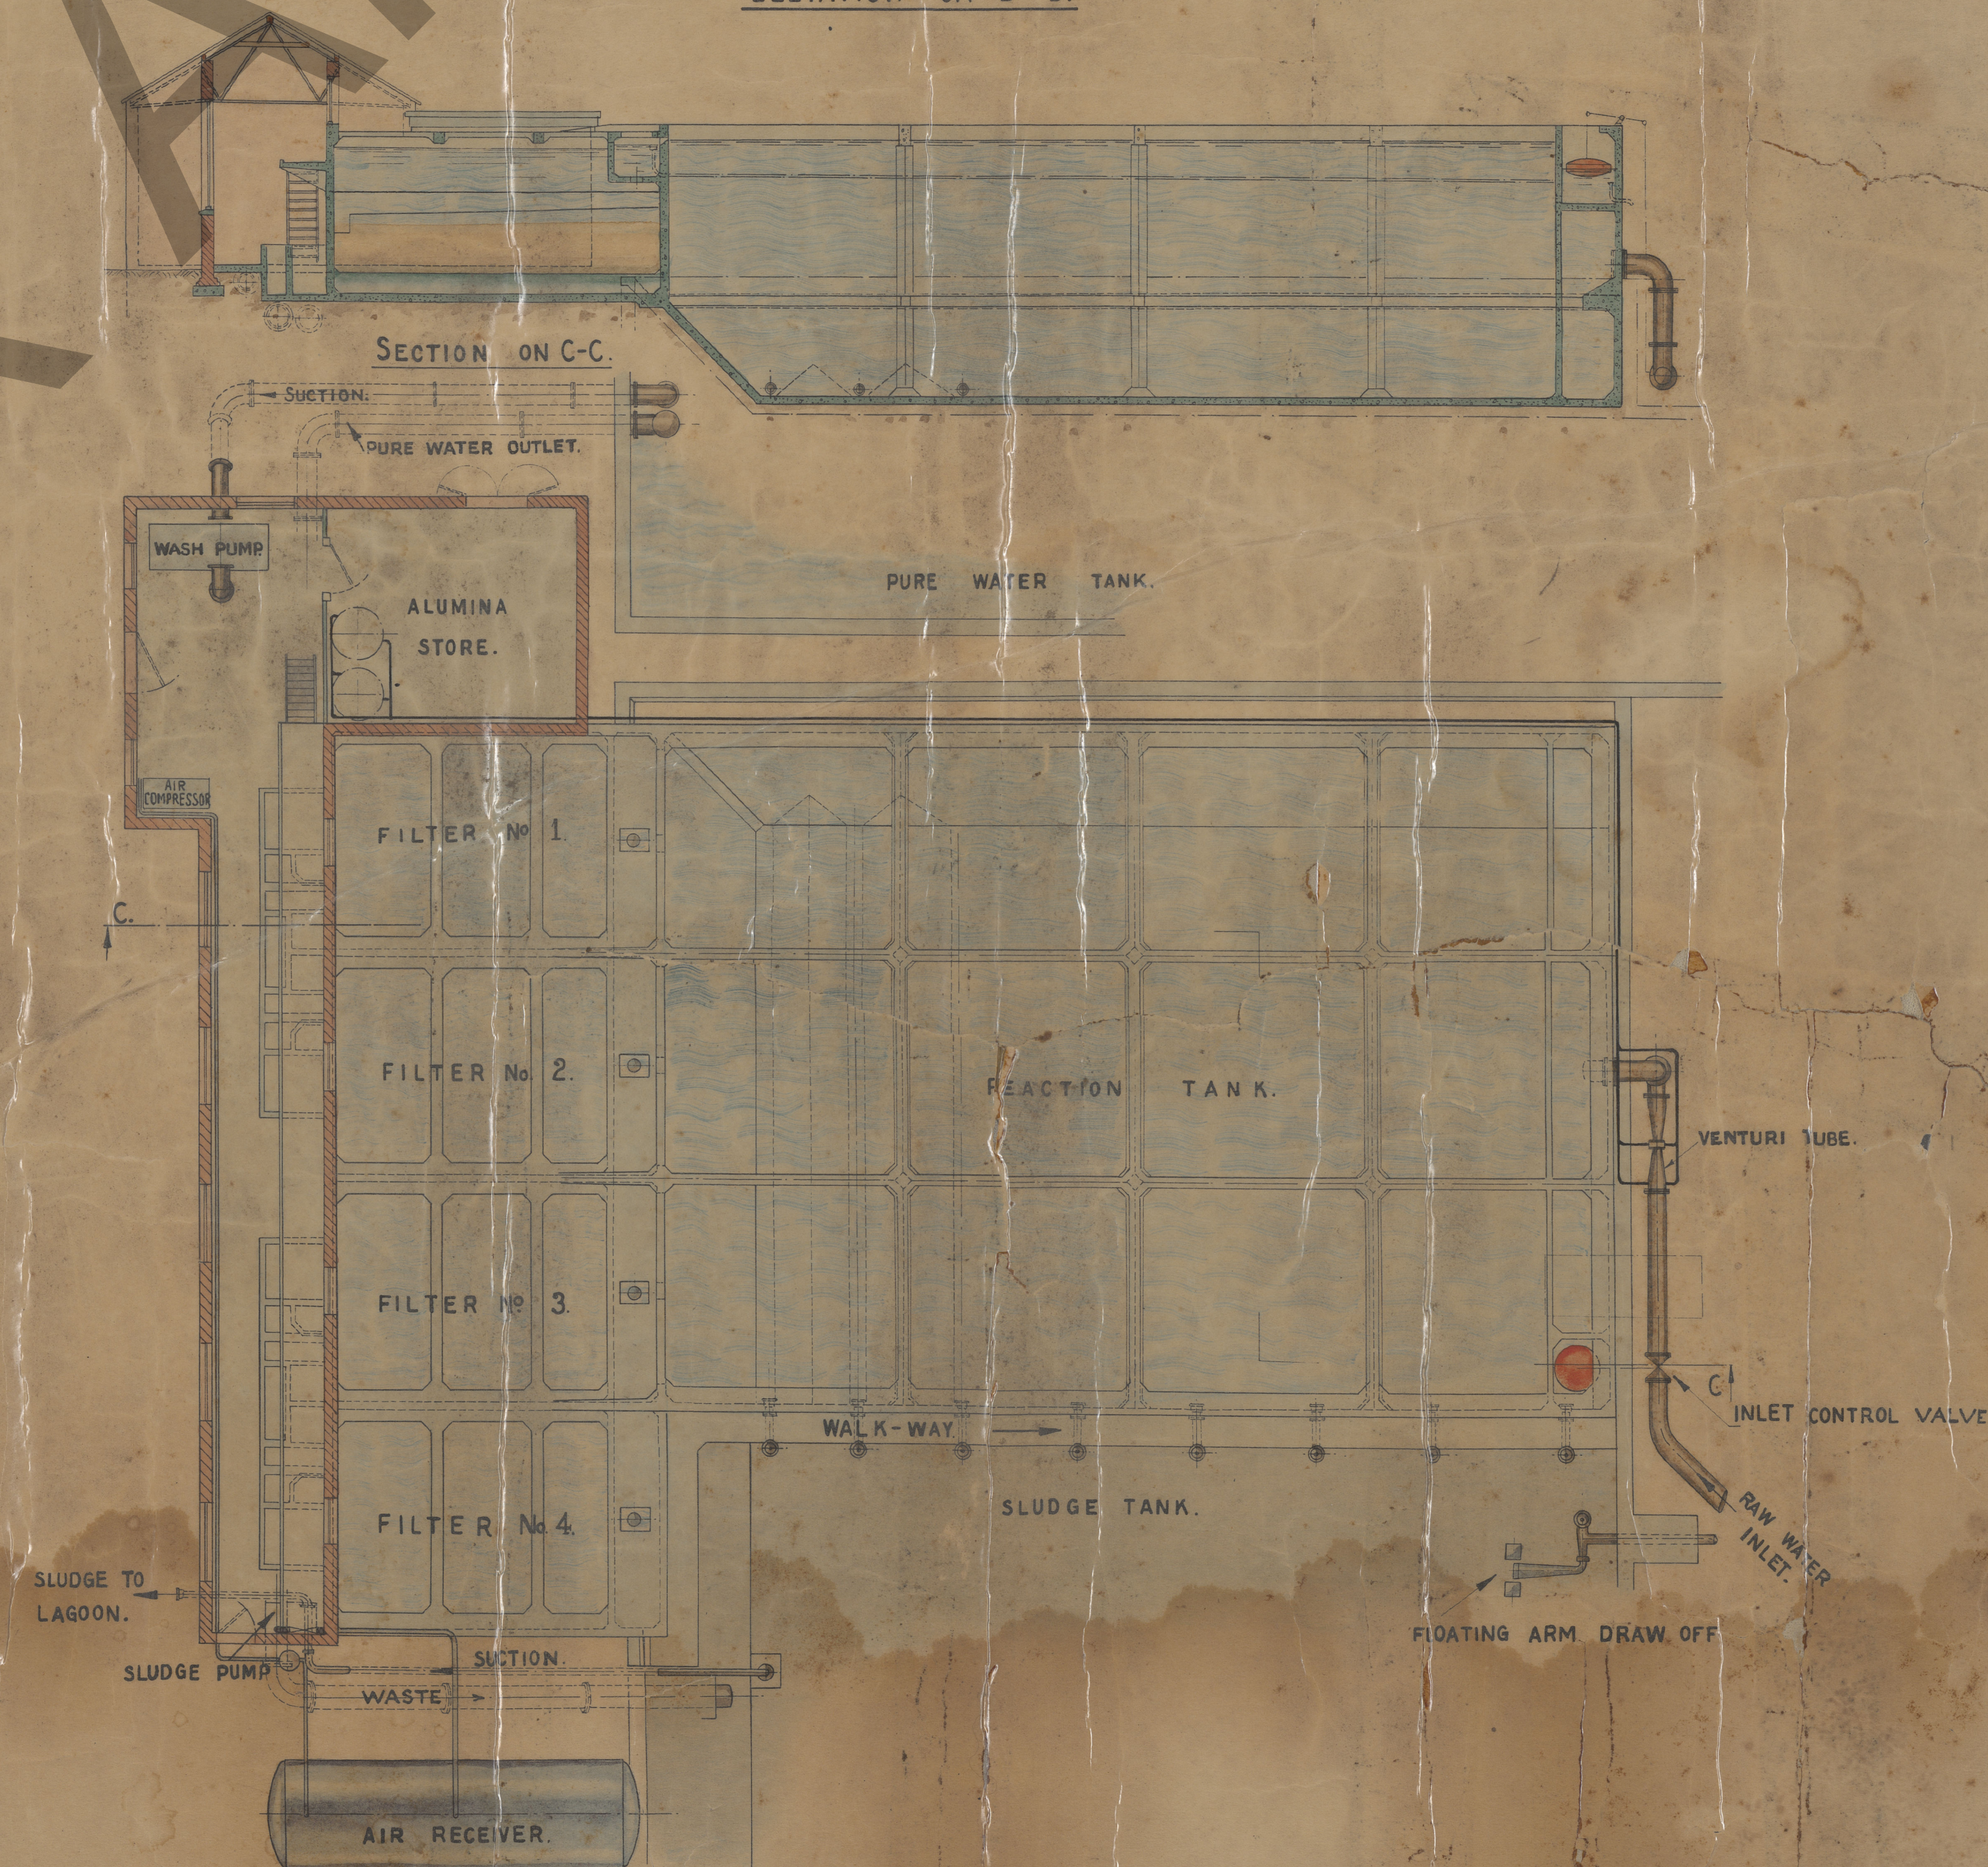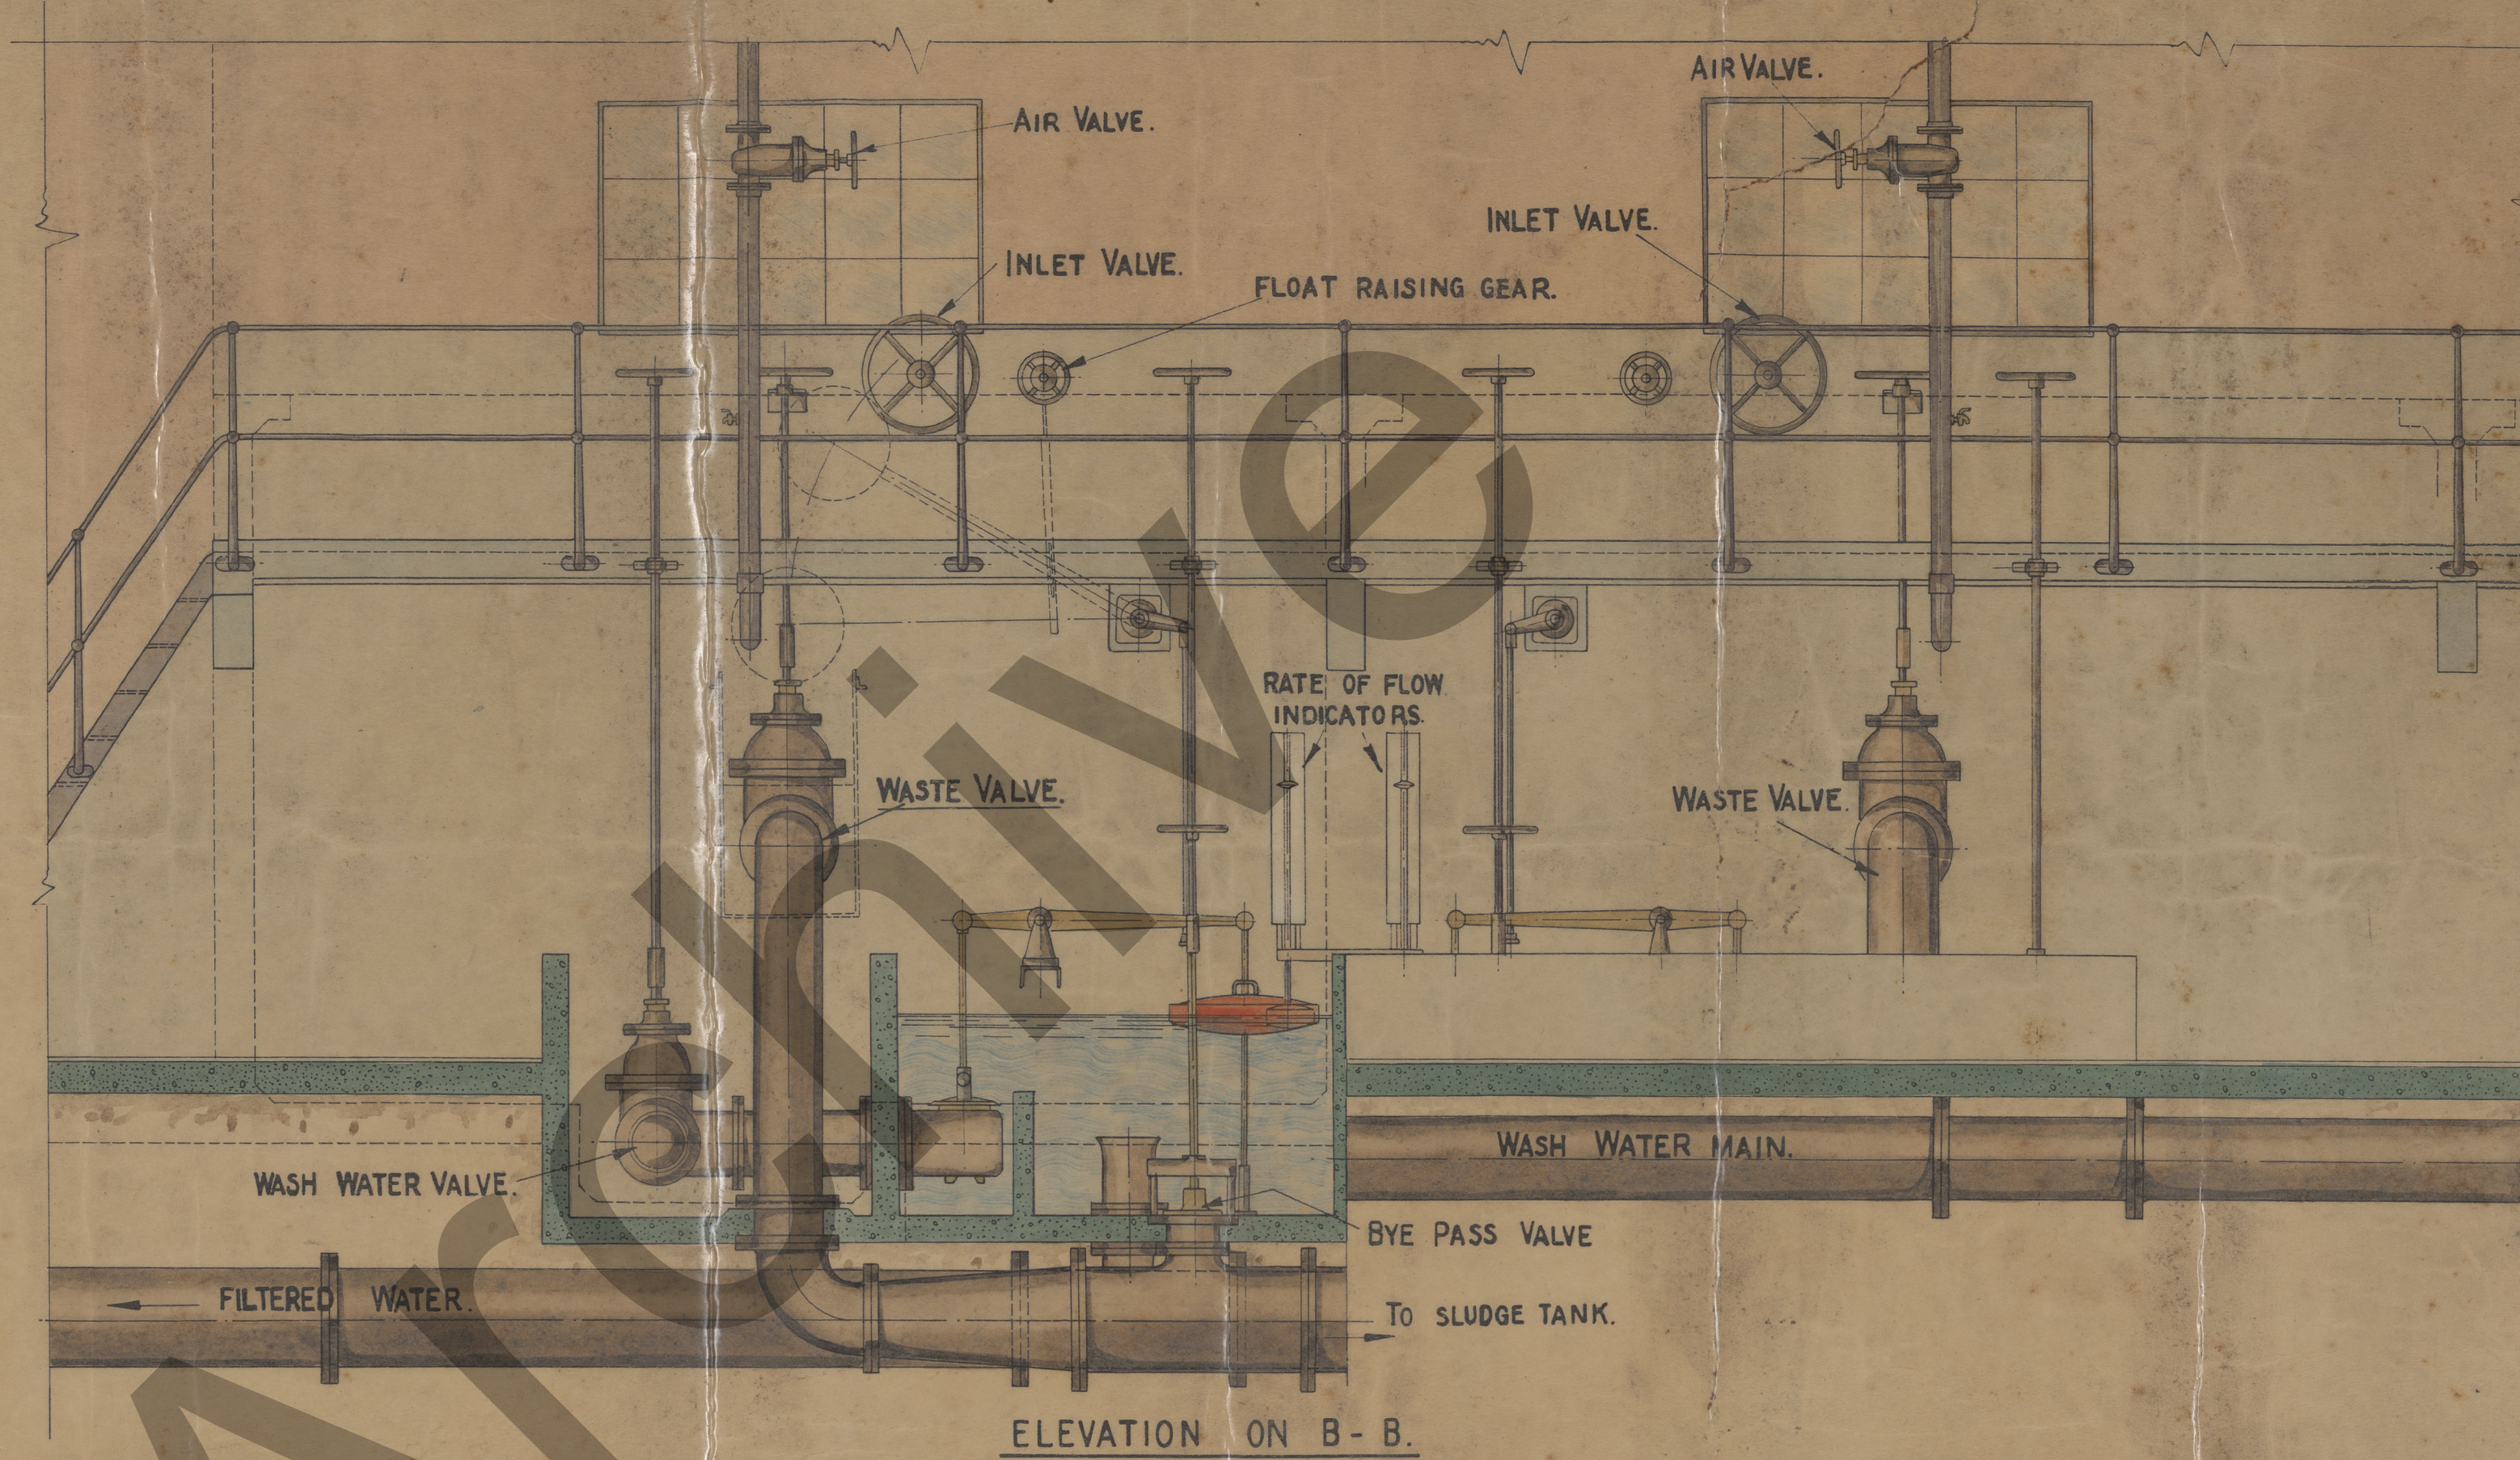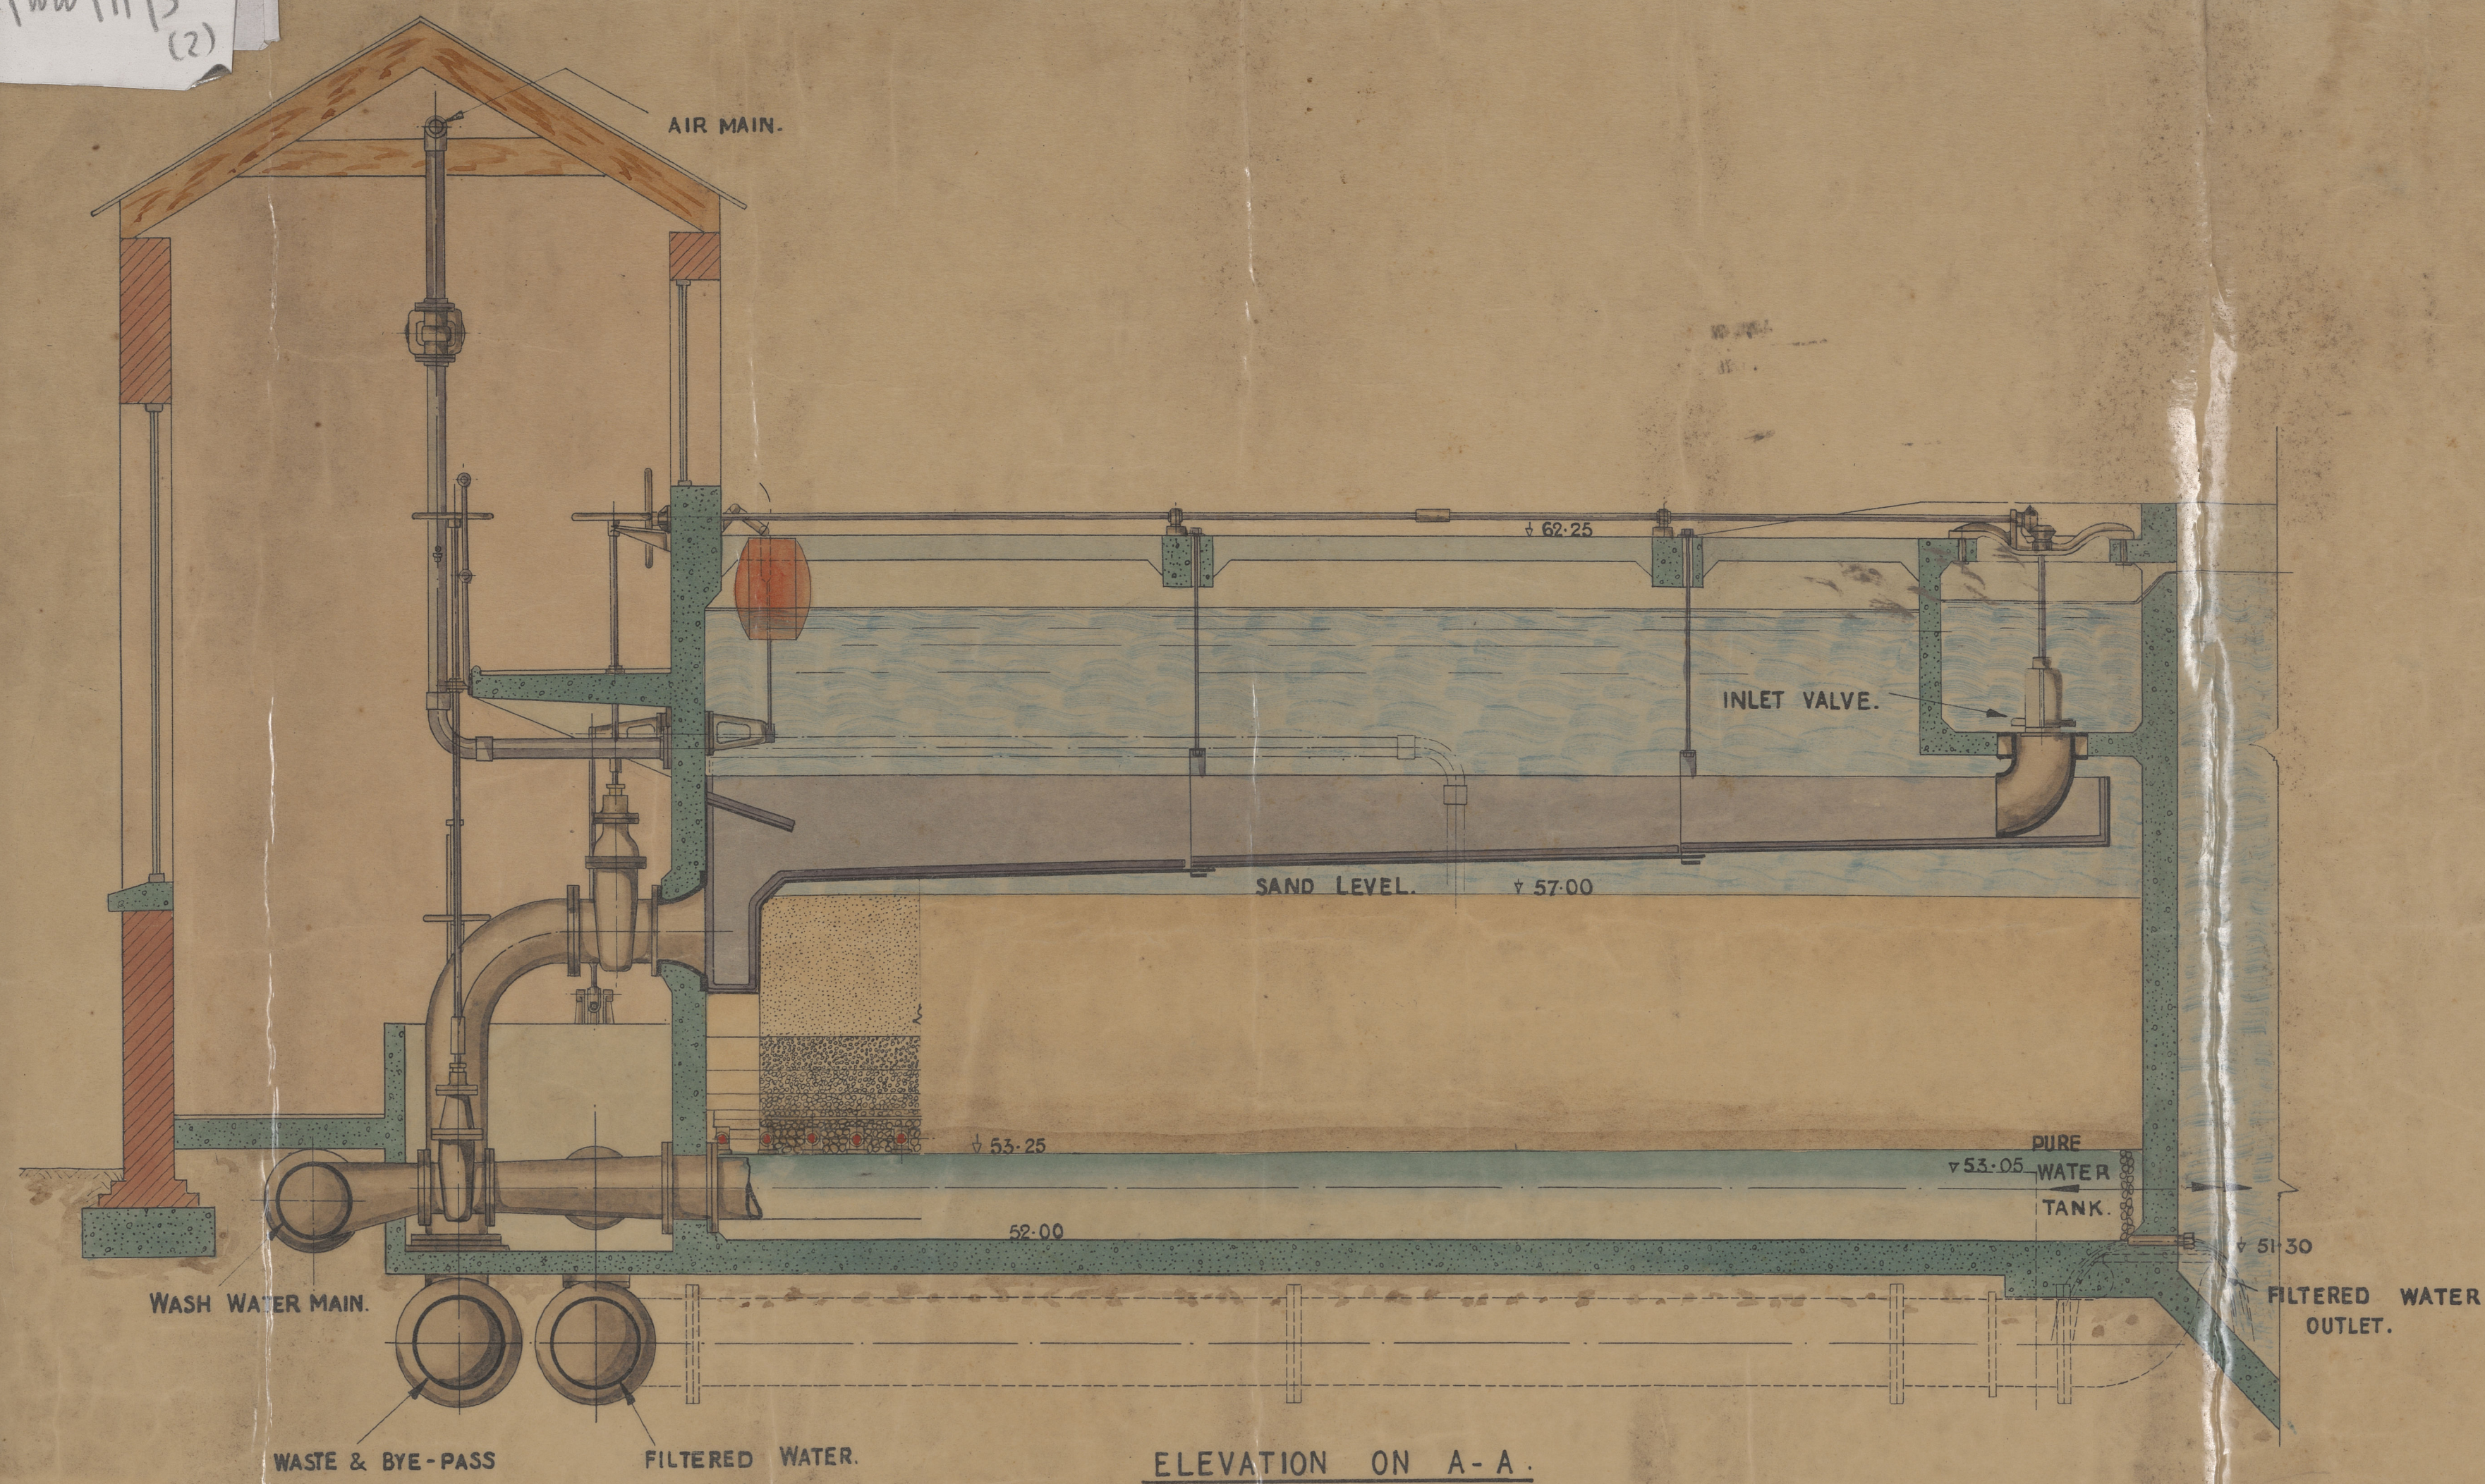

CLAREVILLE PUMPING STATION - LIMERICK,
PATERSON RAPID GRAVITY FILTRATION PLANT.