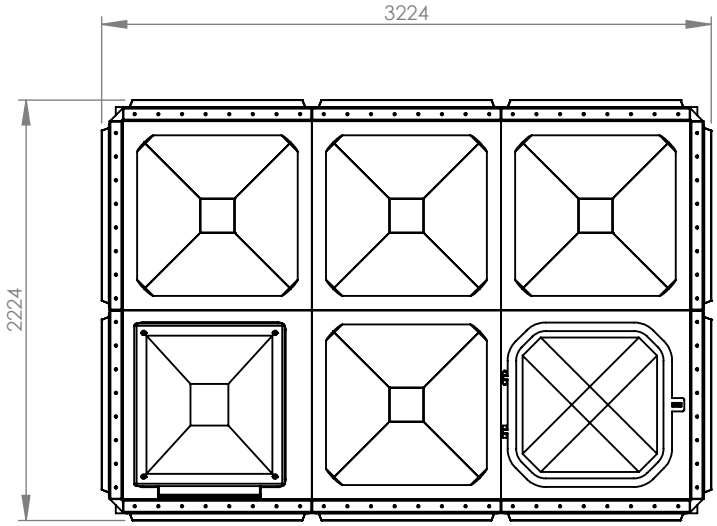

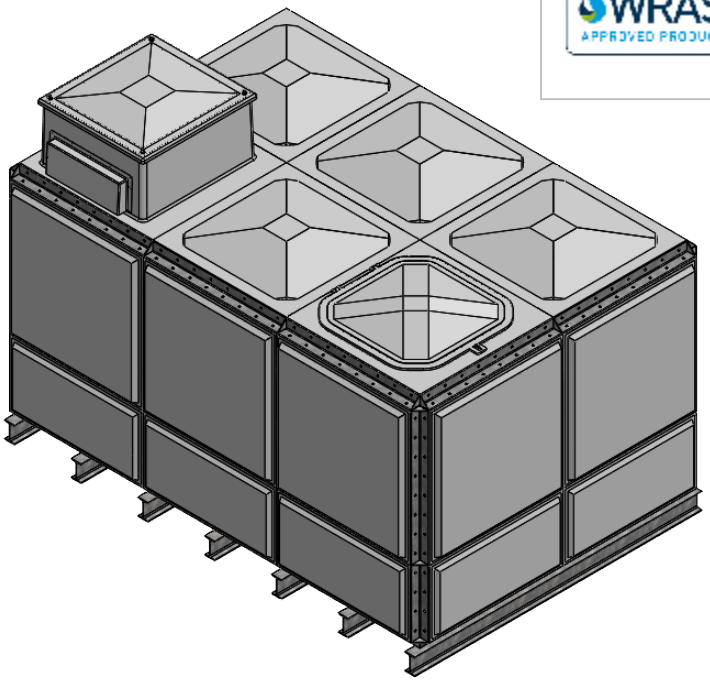

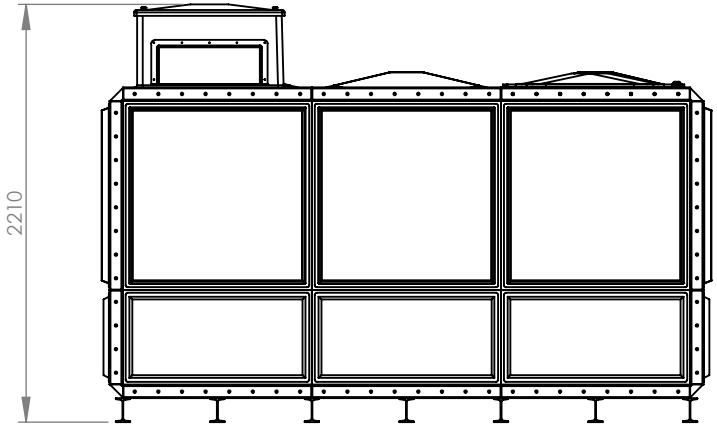

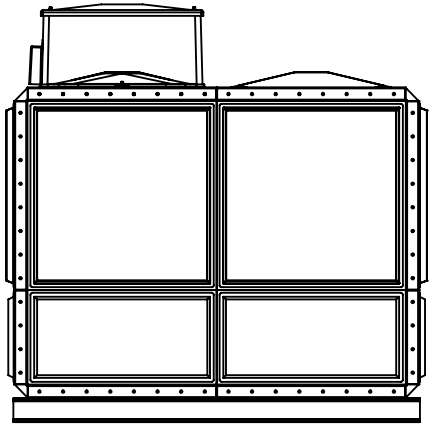

TITLE

PW.3x2x1.5.TIF.AB

DRAWN BY C.MORRIS DATE 30/01/2023

CUSTOMER CUSTOMER

NOTE:
Purewater sectional tanks must be fully supported on a flat, level & continuous foundation which provides structural support to the tank when full to maximum capacity. It is essential that the installer and/or user refers to the conditions of the installation document prior to the installation of the tank. Under no circumstances should any part of the tank structure be used to provide support to pipework and/or any ancillary items.

ALL DIMENSIONS+/- 5mm
UNLESS OTHERWISE STATED

A4

DESCRIPTION:

PW.3x2x1.5.TIF Sectional cold water storage tank c/w raised float valve housing to provide an AB Air gap

ALL DIMENSIONS IN MM - DO NOT SCALE

DATE	VERSION	NOTES
26/01/2023	A	FIRST ISSUE

TANK SPECIFICATION :

INTERNAL DIMENSIONS	3150 x 2150 x 1650mm
EXTERNAL DIMENSIONS	3224 x 2224 x 2210mm
NOM. CAPACITY	11,147 Litres
INSULATION THICKNESS	38mm
MATERIAL	Hot press moulded GRP

SCALE:1:40

SHEET 1 OF 1