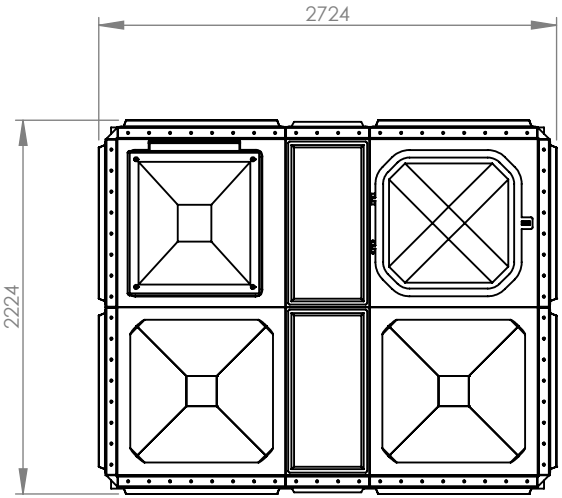

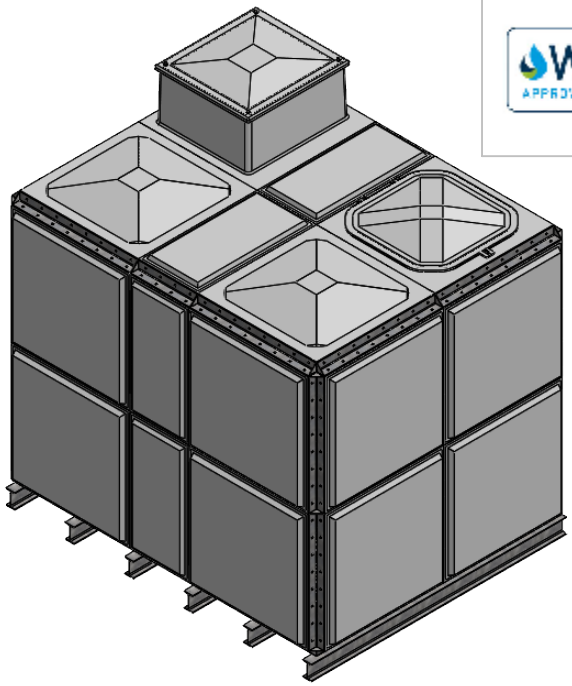

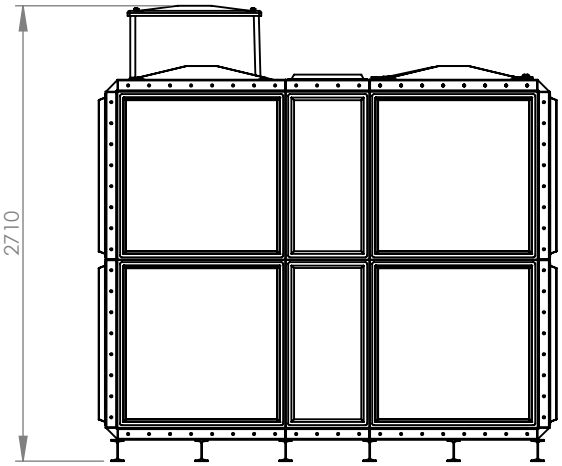

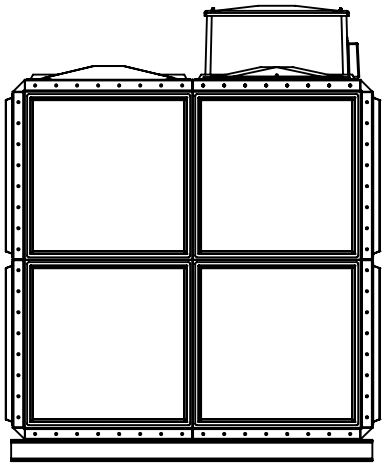

TITLE	PW.2.5x2x2.TIF.AB		
DRAWN BY	J. Ellison	DATE	30/01/2023
CUSTOMER	CUSTOMER		

NOTE:
Purewater sectional tanks must be fully supported on a flat, level & continuous foundation which provides structural support to the tank when full to maximum capacity. It is essential that the installer and/or user refers to the conditions of the installation document prior to the installation of the tank. Under no circumstances should any part of the tank structure be used to provide support to pipework and/or any ancillary items.

ALL DIMENSIONS+/- 5mm
UNLESS OTHERWISE STATED

A4

DESCRIPTION:

PW.2.5x2x2.TIF Sectional cold water storage tank c/w raised float valve housing to provide an AB Air gap

ALL DIMENSIONS IN MM - DO NOT SCALE

DATE	VERSION	NOTES
27/01/2023	A	FIRST ISSUE

TANK SPECIFICATION :

INTERNAL DIMENSIONS	2650 x 2150 x 2150mm
EXTERNAL DIMENSIONS	2724 x 2224 x 2710mm
NOM. CAPACITY	12,249 Litres
INSULATION THICKNESS	38mm
MATERIAL	Hot press moulded GRP

SCALE:1:45

SHEET 1 OF 1